F.A.I. RTE.	SECTION	COUNTY	TOTAL SHEETS	SHEET NO.
74	*	TAZEWELL	1366	1156
STA.		TO STA.		
FED. ROAD DIST. NO. 4		ILLINOIS	FED. AID PROJECT	
* (98-1)IR-2(903), 14, 14-IR-1				

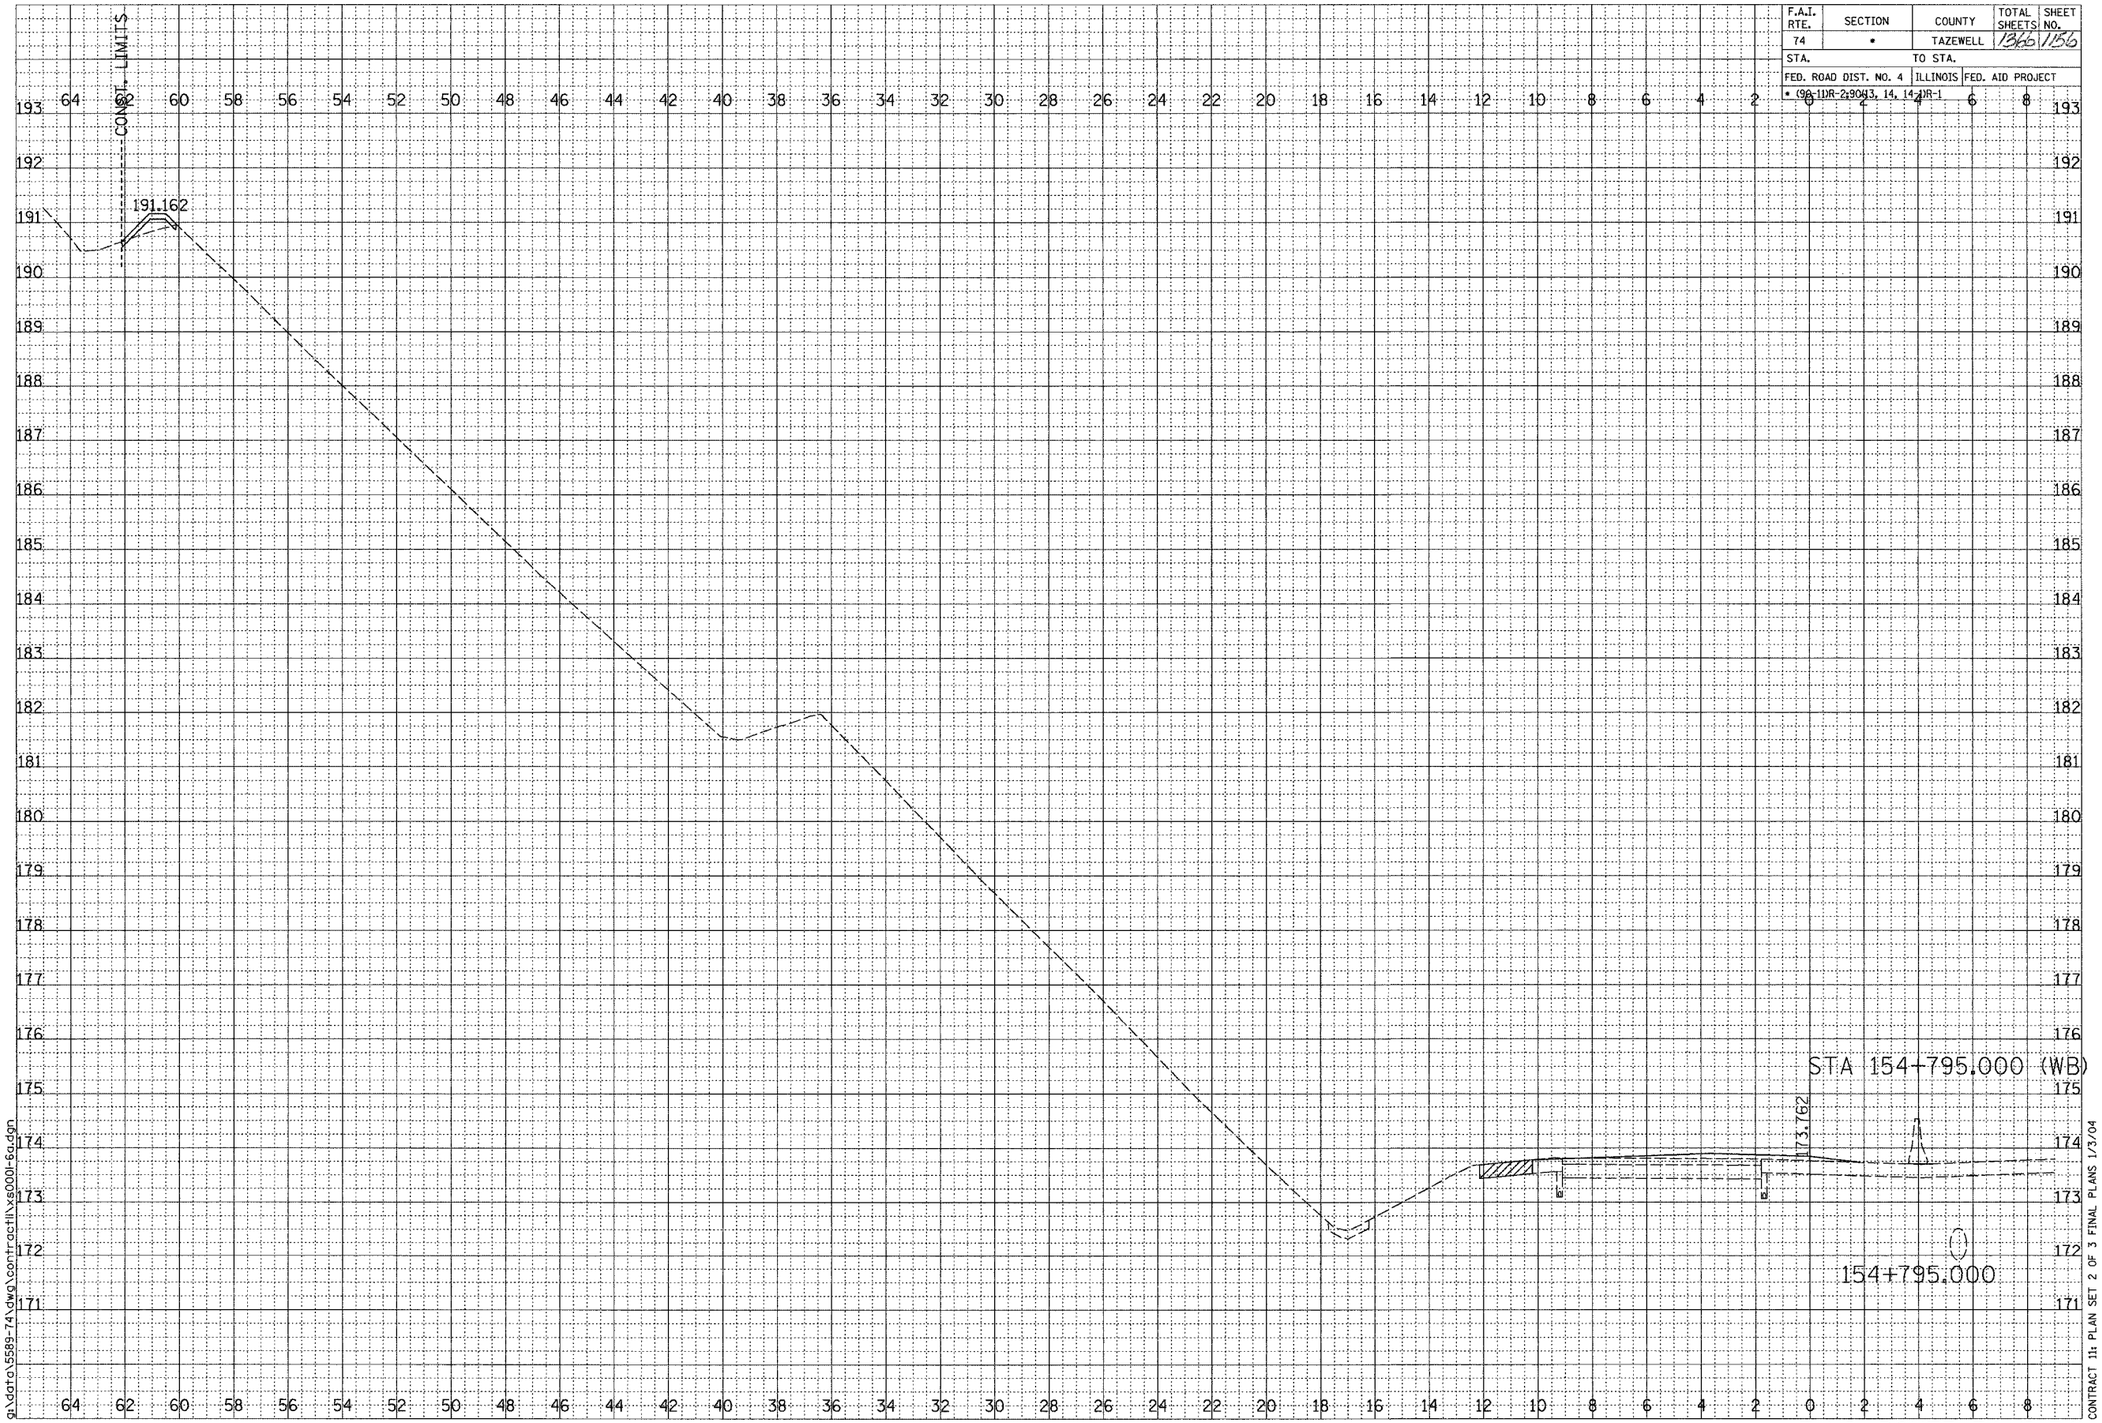

FINAL SURVEY	ORIGINAL SURVEY
NOTE BOOK	NOTE BOOK
NO.	NO.
SURVEYED	SURVEYED
PLOTTED	PLOTTED
TEMPLATE	TEMPLATE
AREAS	AREAS
AREAS CHECKED	AREAS CHECKED
BY	BY
DATE	DATE

DAILY & ASSOCIATES, ENGINEERS, INC.
PEORIA, ILLINOIS

SCALE
H 1: 100
V 1: 50

o| 01/07/2005 09:26:34 AM
g:\data\5589-74\dwg\contract11\vs0001-6a.dgn

CONTRACT 11: PLAN SET 2 OF 3 FINAL PLANS 1/3/04

F.A.I. ROUTE 74 (I-74)

\dwg\contract11\vs0001-6a.dgn 01/07/2005 09:26:57 AM