F.A.I. RTE.	SECTION	COUNTY	TOTAL SHEETS	SHEET NO.
74	*	TAZEWELL	1366	1175
STA. 10+100.000		TO STA. 10+150.000		
FED. ROAD DIST. NO. 4		ILLINOIS	FED. AID PROJECT	
* (90-11)R-2;90(13, 14, 14-1)R-1				

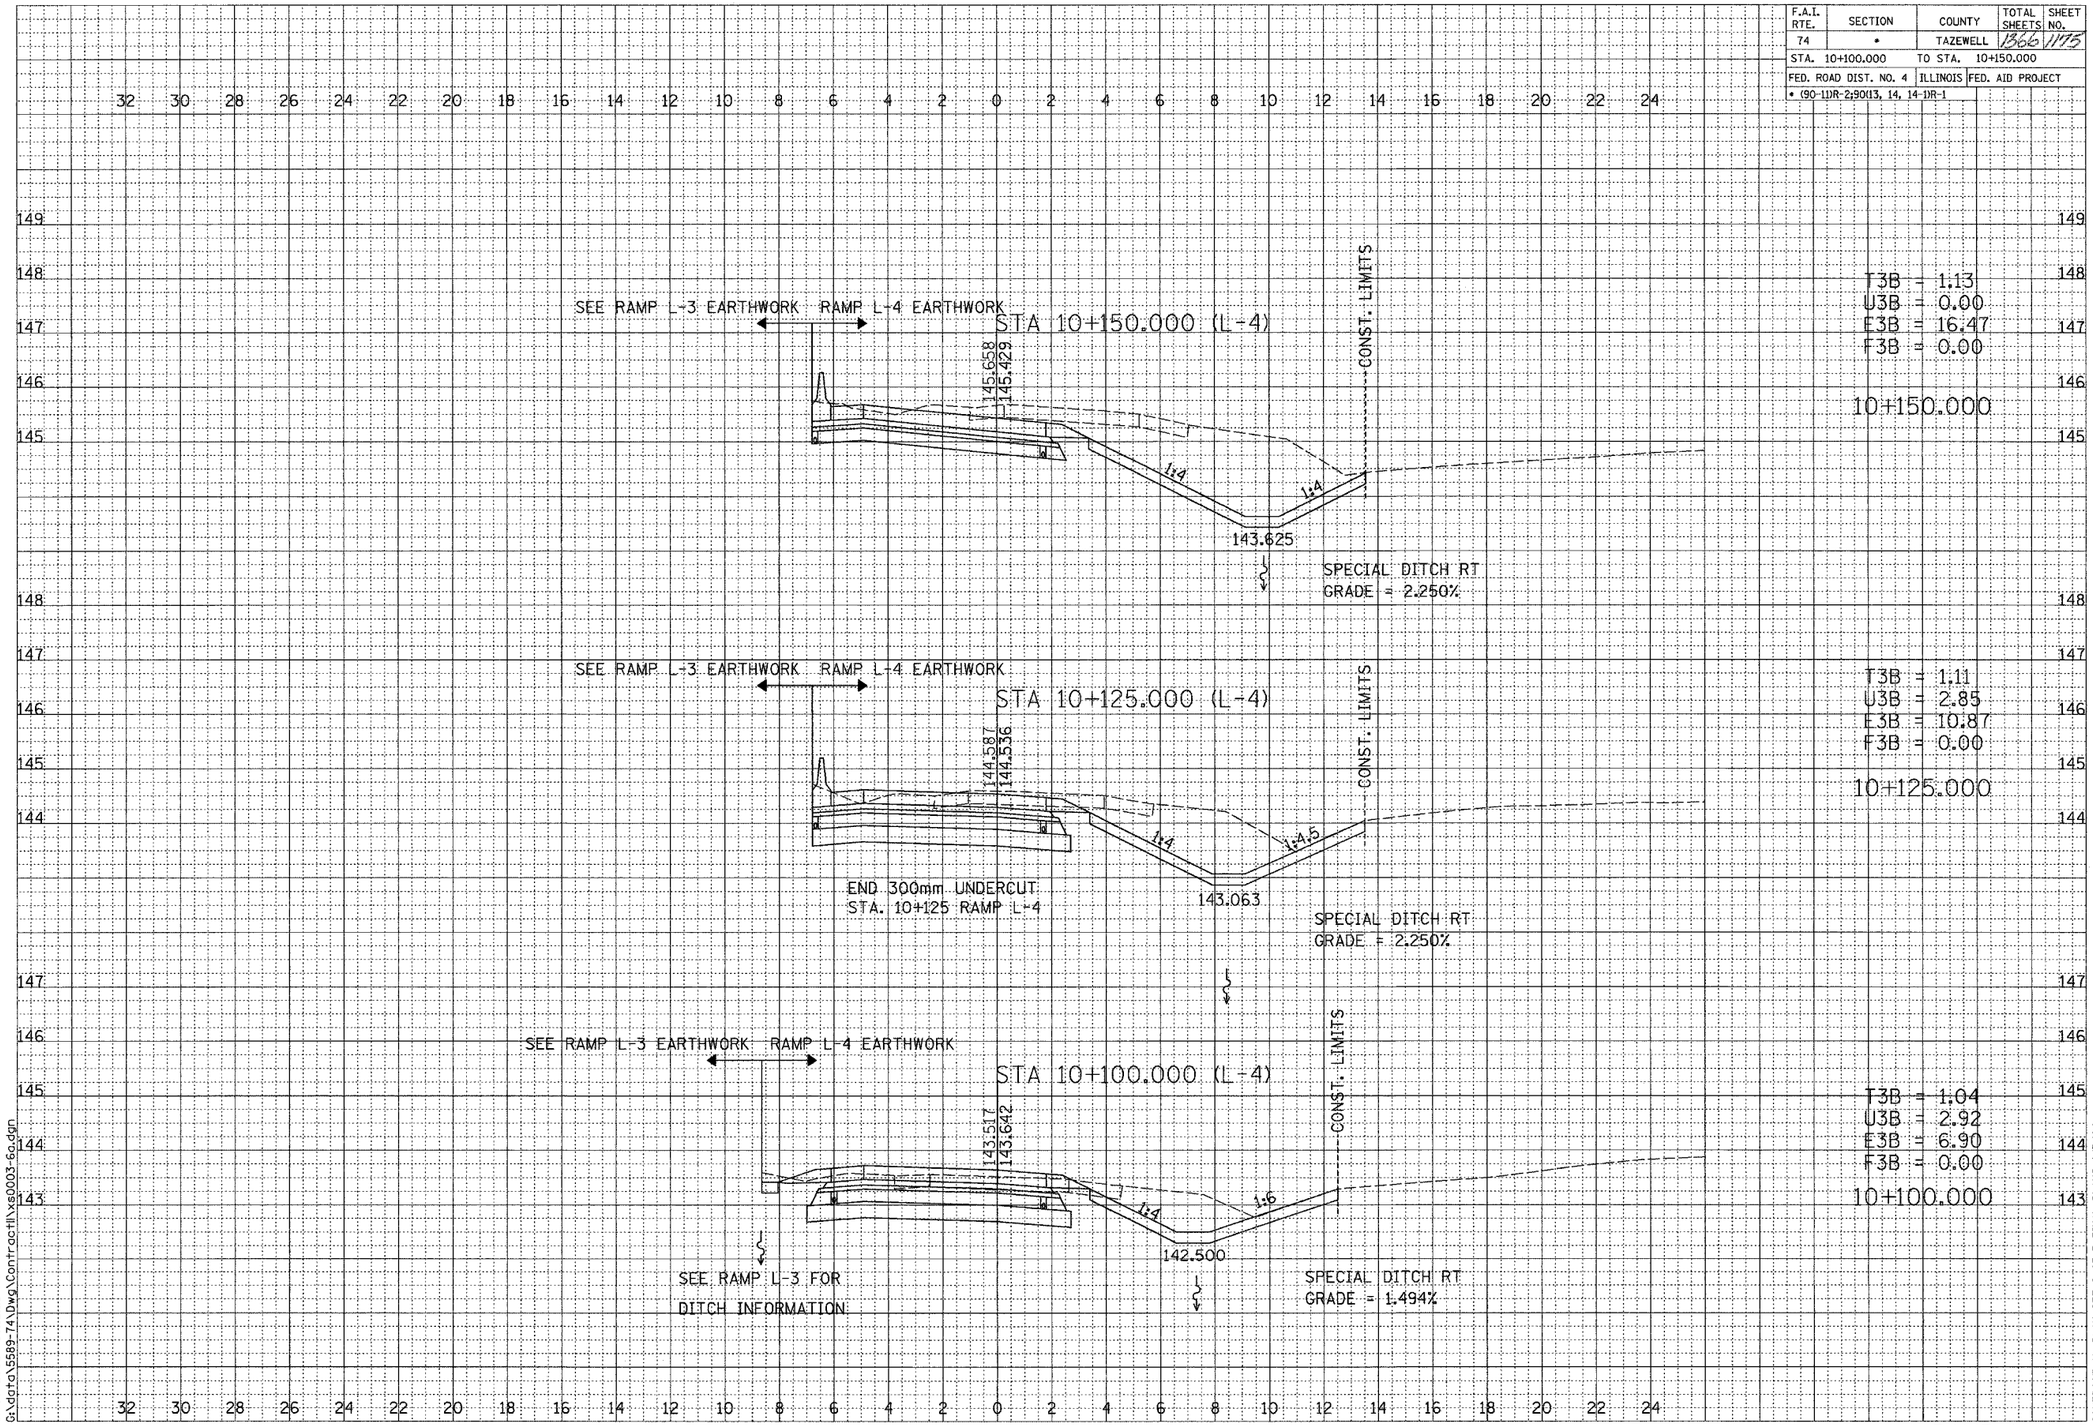

DAILY & ASSOCIATES, ENGINEERS, INC.
PEORIA, ILLINOIS

SCALE
H 1: 100
V 1: 50
cl
01/07/2005 09:12:25 AM
G:\data\5589-74\Dwg\Contract11\xs0003-6a.dgn

CONTRACT 11: PLAN SET 2 OF 3 FINAL PLANS 1/3/04

RAMP L-4

SHEET 2 OF 5