68201

F.A.I. RTE.	SECTION	COUNTY	TOTAL SHEETS	SHEET NO.
74•	••	TAZEWELL	1366	1195
STA. 100+160		TO STA. 100+170		
FED. ROAD DIST. NO.		ILLINOIS	FED. AID PROJECT	

•: WASHINGTON STREET
••(90-11)R-2,90(13,14,14-1)R-1

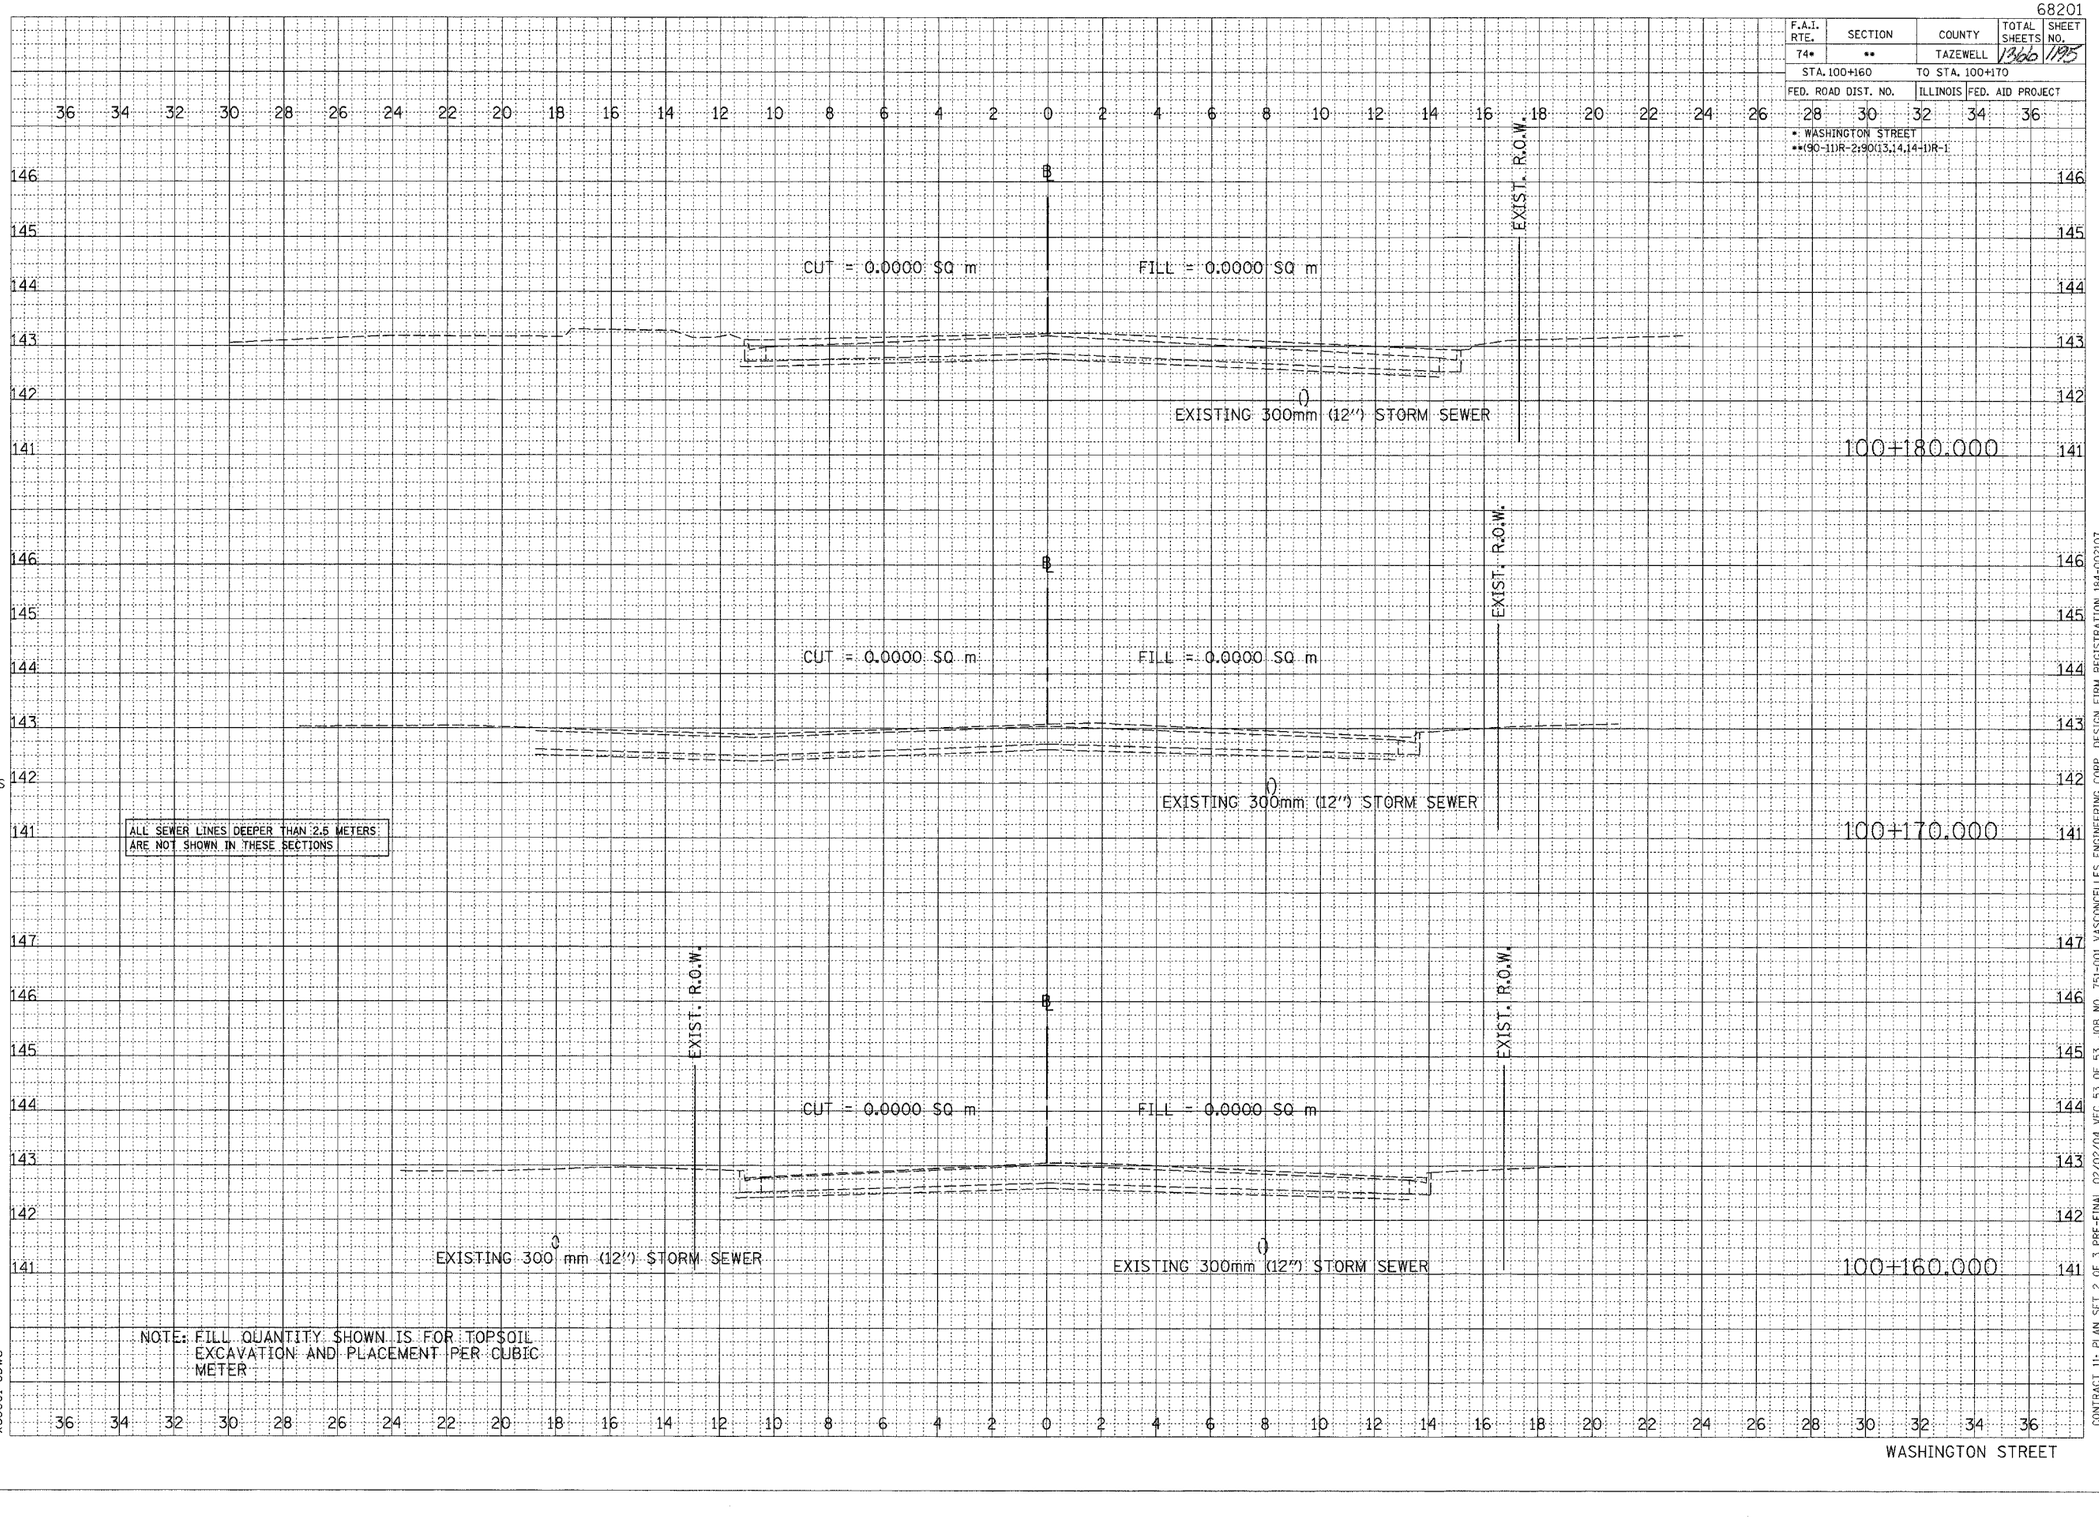

WASHINGTON STREET

FINAL SURVEY
NOTE BOOK
NO.
SURVEYED
PLOTTED
PLOTTED
AREAS
AREAS CHECKED
BY
DATE

ORIGINAL SURVEY
NOTE BOOK
NO.
SURVEYED
PLOTTED
PLOTTED
AREAS
AREAS CHECKED
BY
DATE

VASCONCELLES
ENGINEERING CORP.
SPRINGFIELD, ILLINOIS

SCALE
H 1: 100
V 1: 50

xs0001-6bws

CONTRACT II: PLAN SET 2 OF 3 PRE-FINAL 02/02/04 VEC 53 OF 53. JOB NO. 751-001 VASCONCELLES ENGINEERING CORP. DESIGN FIRM REGISTRATION 184-002107