F.A.I. RTE.	SECTION	COUNTY	TOTAL SHEETS	SHEET NO.
74	*	TAZEWELL	1366	1269
STA.		TO STA.		
FED. ROAD DIST. NO.		ILLINOIS	FED. AID PROJECT	
* (90-11)R-2;90(13,14,14-1)R-1			CONTRACT NO. 68201	

STATE OF ILLINOIS
DEPARTMENT OF TRANSPORTATION

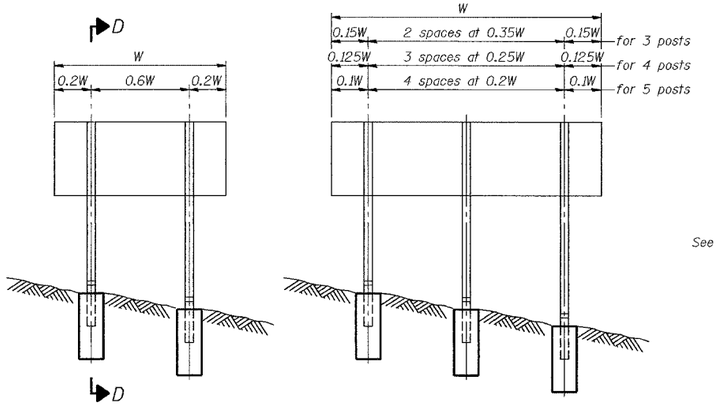

ELEVATION

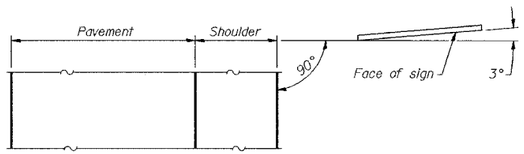

LOCATION SKETCH

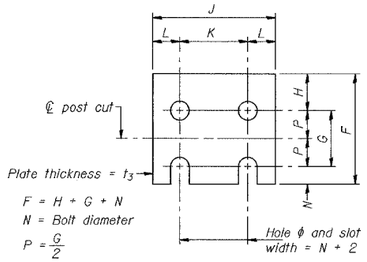

F = H + G + N
N = Bolt diameter
P = G/2

FUSE PLATE DETAIL
(Install with notches down.)

FUSE PLATE DATA		
N = Bolt Diameter	G	H
M12	50	30
M16	60	30
M20	65	35
M22	70	40
M24	75	40
M27	85	45

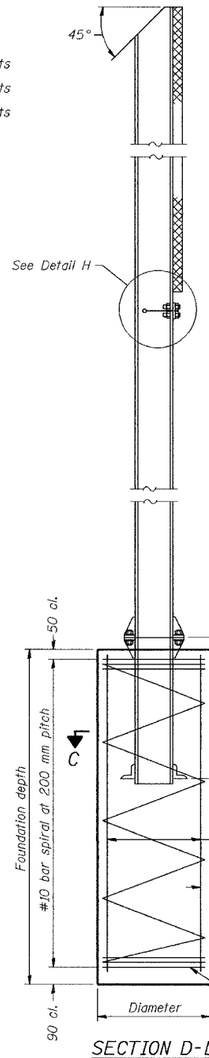

SECTION D-D

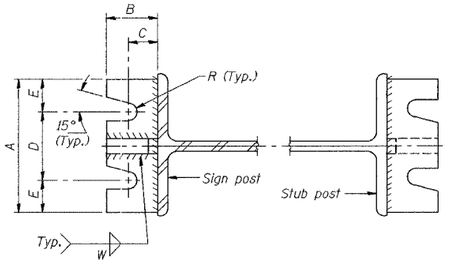

SECTION A-A SECTION B-B

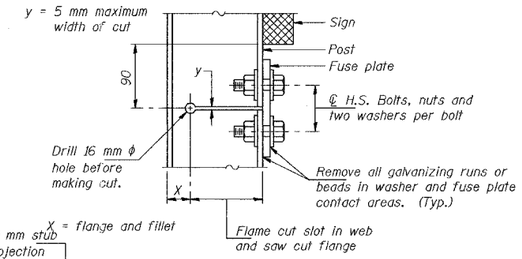

DETAIL H

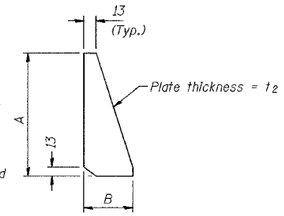

STIFFENER PLATE DETAIL
(See table for dimensions.)

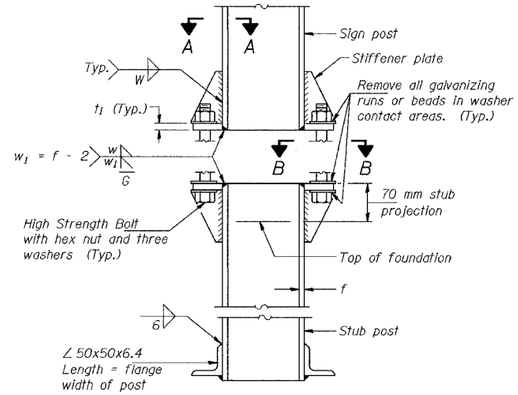

ELEVATION
SIGN POST & STUB POST

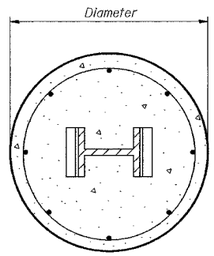

SECTION C-C

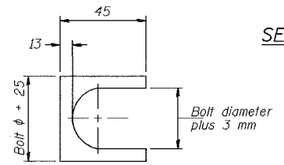

SHIM DETAIL
Furnish two 0.3 mm thick and two 0.8 mm thick stainless steel or brass (ASTM B36) shims per post.

GENERAL NOTES

MEASUREMENTS: All dimensions are in millimeters (mm) except as noted.

Posts shall be plumbed by using shims with post-to-stub post connection bolts snug tight only. Final tightening of all High Strength Bolts shall be in accordance with Article 505.04(f)(3), and threads at the junction of the bolt and nut shall be burred or center punched to prevent the nut from loosening.

LOADING: 130 km/h wind with 30% gust factor, normal to sign.

DESIGN STRESSES:
Structural steel - 138 MPa
Reinforcing steel - 138 MPa
Concrete - 10 MPa
Footing soil pressure - 95 kPa

After fabrication, the post, fuse plate, base plate and upper 150 mm (Minimum) of the stub post shall be hot-dip galvanized in accordance with AASHTO M111. All bolts, nuts and washers shall be hot-dip galvanized in accordance with AASHTO M232.

Work this sheet with Base Sheet BAW-A-2(M).

NUMBER	REVISION	DATE

BAW-A-1(M) 7/1/2001

BREAK-AWAY WIDE FLANGE STEEL SIGN POST DETAILS

REVISIONS NAME	DATE

ILLINOIS DEPARTMENT OF TRANSPORTATION

SIGNING PLAN
GROUND MOUNTED SIGN DETAILS

SCALE 1:500 DRAWN BY
DATE 12/21/2004 CHECKED BY

CH2MHILL

I:\Projects\165225\plan sheets\div\consp\sc 11\sc1117-7b.dgn
12:54:10 PM