4/6/2005

F.A.P RTE.	SECTION	COUNTY	TOTAL SHEETS	SHEET NO.
709	105BR	CHAMPAIGN	36	10
STA. 2110+00	TO STA. 2116+00			
FED. ROAD DIST. NO.	ILLINOIS	FED. AID PROJECT		
CONTRACT NO. 70391				

PLAN — DATE / BY / SURVEYED / PLOTTED / QUANTITY CHECKED / PLT. OF BM'S CHECKED / CADD FILE NAME / NOTE BOOK / NO.

SEC. 31, T22N, R9E, 3rd. P.M.

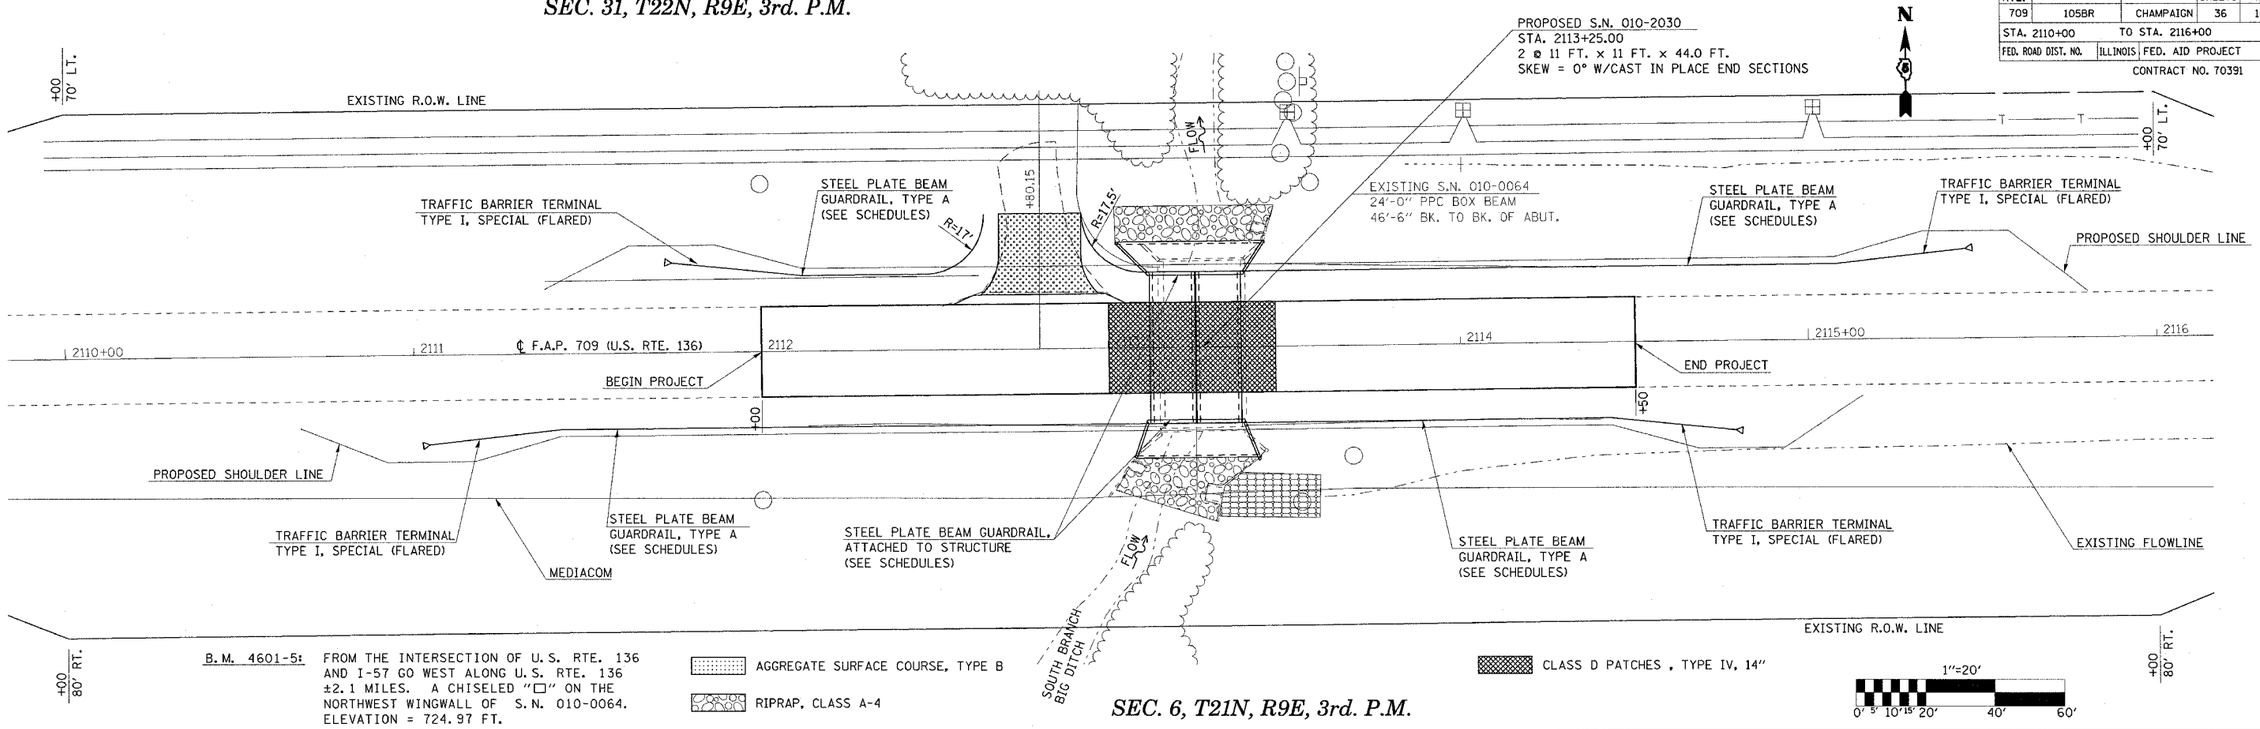

B.M. 4601-5: FROM THE INTERSECTION OF U.S. RTE. 136 AND I-57 GO WEST ALONG U.S. RTE. 136 ±2.1 MILES. A CHISELED "□" ON THE NORTHWEST WINGWALL OF S.N. 010-0064. ELEVATION = 724.97 FT.

AGGREGATE SURFACE COURSE, TYPE B

RIPRAP, CLASS A-4

CLASS D PATCHES, TYPE IV, 14"

SEC. 6, T21N, R9E, 3rd. P.M.

PROFILE — DATE / BY / SURVEYED / PLOTTED / CHANGES CHECKED / B.M. NOTED / STRUCTURE NOTATIONS CHKD / NOTE BOOK / NO.

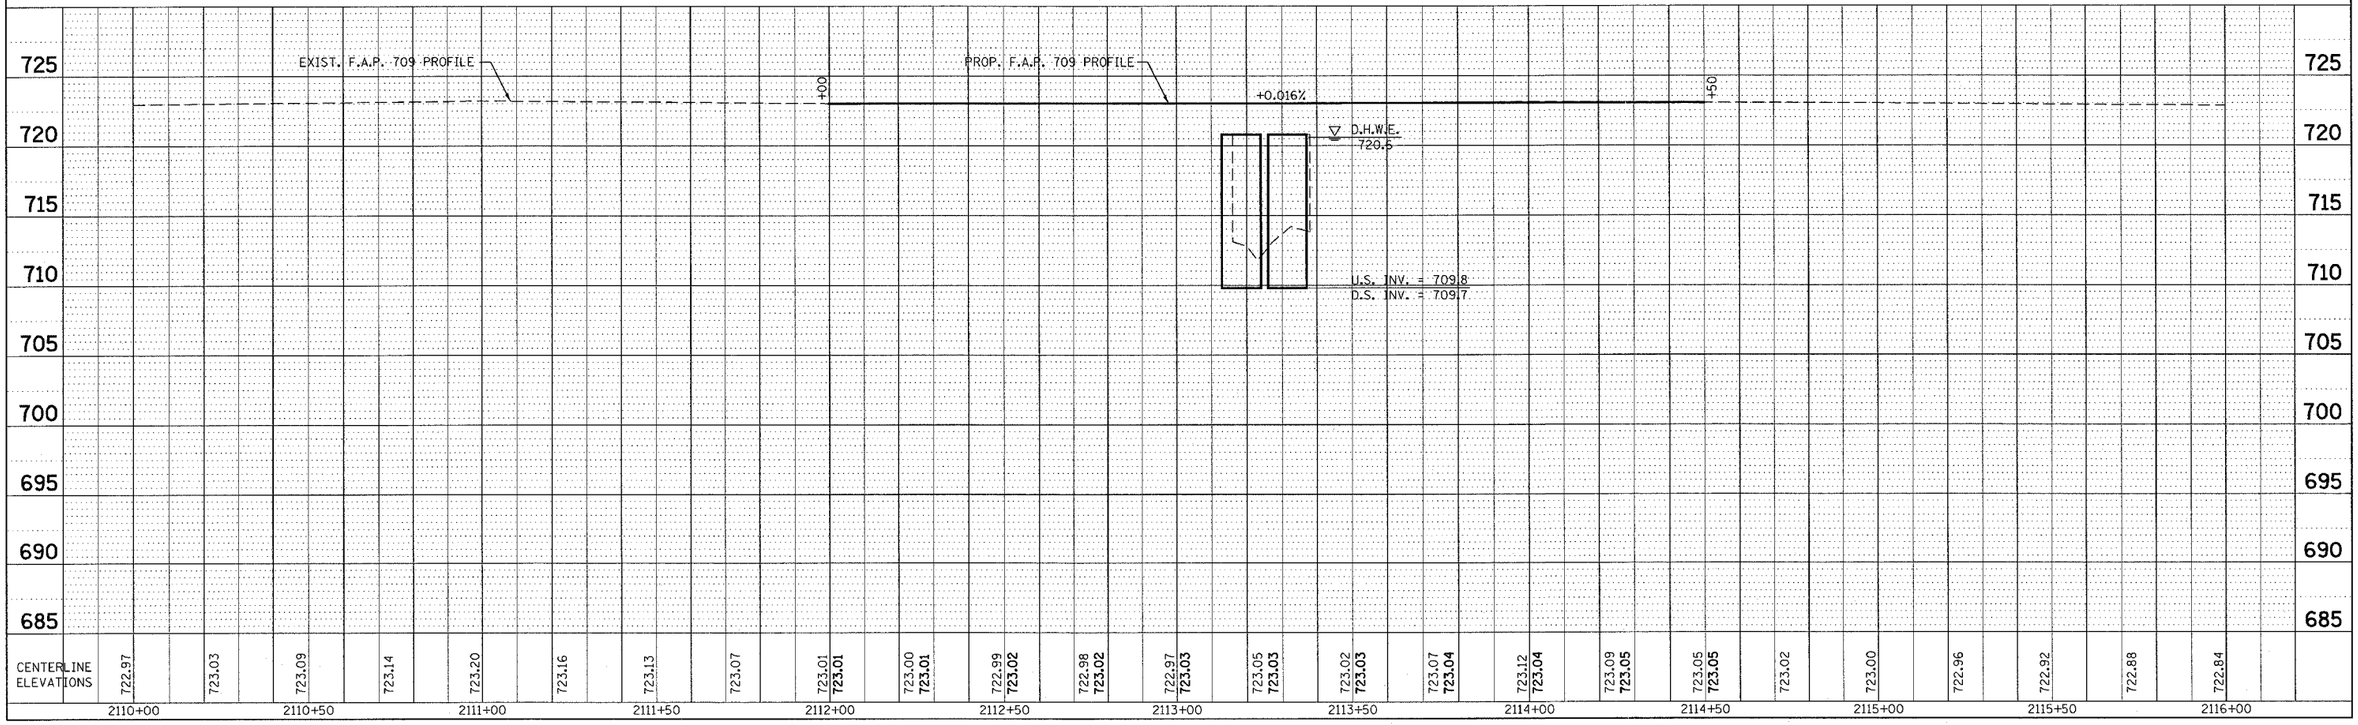

c:\projects\view\d503404\structure.dgn