CONTRACT NO.

F.A. RTE.	SECTION	COUNTY	TOTAL SHEETS	SHEET NO.
323	143I-1	DOUGLAS	67	38
STA. 21+25.00		TO STA. 21+25.00		
FED. ROAD DIST. NO.	ILLINOIS	FED. AID PROJECT		

CONTRACT NO. 70466

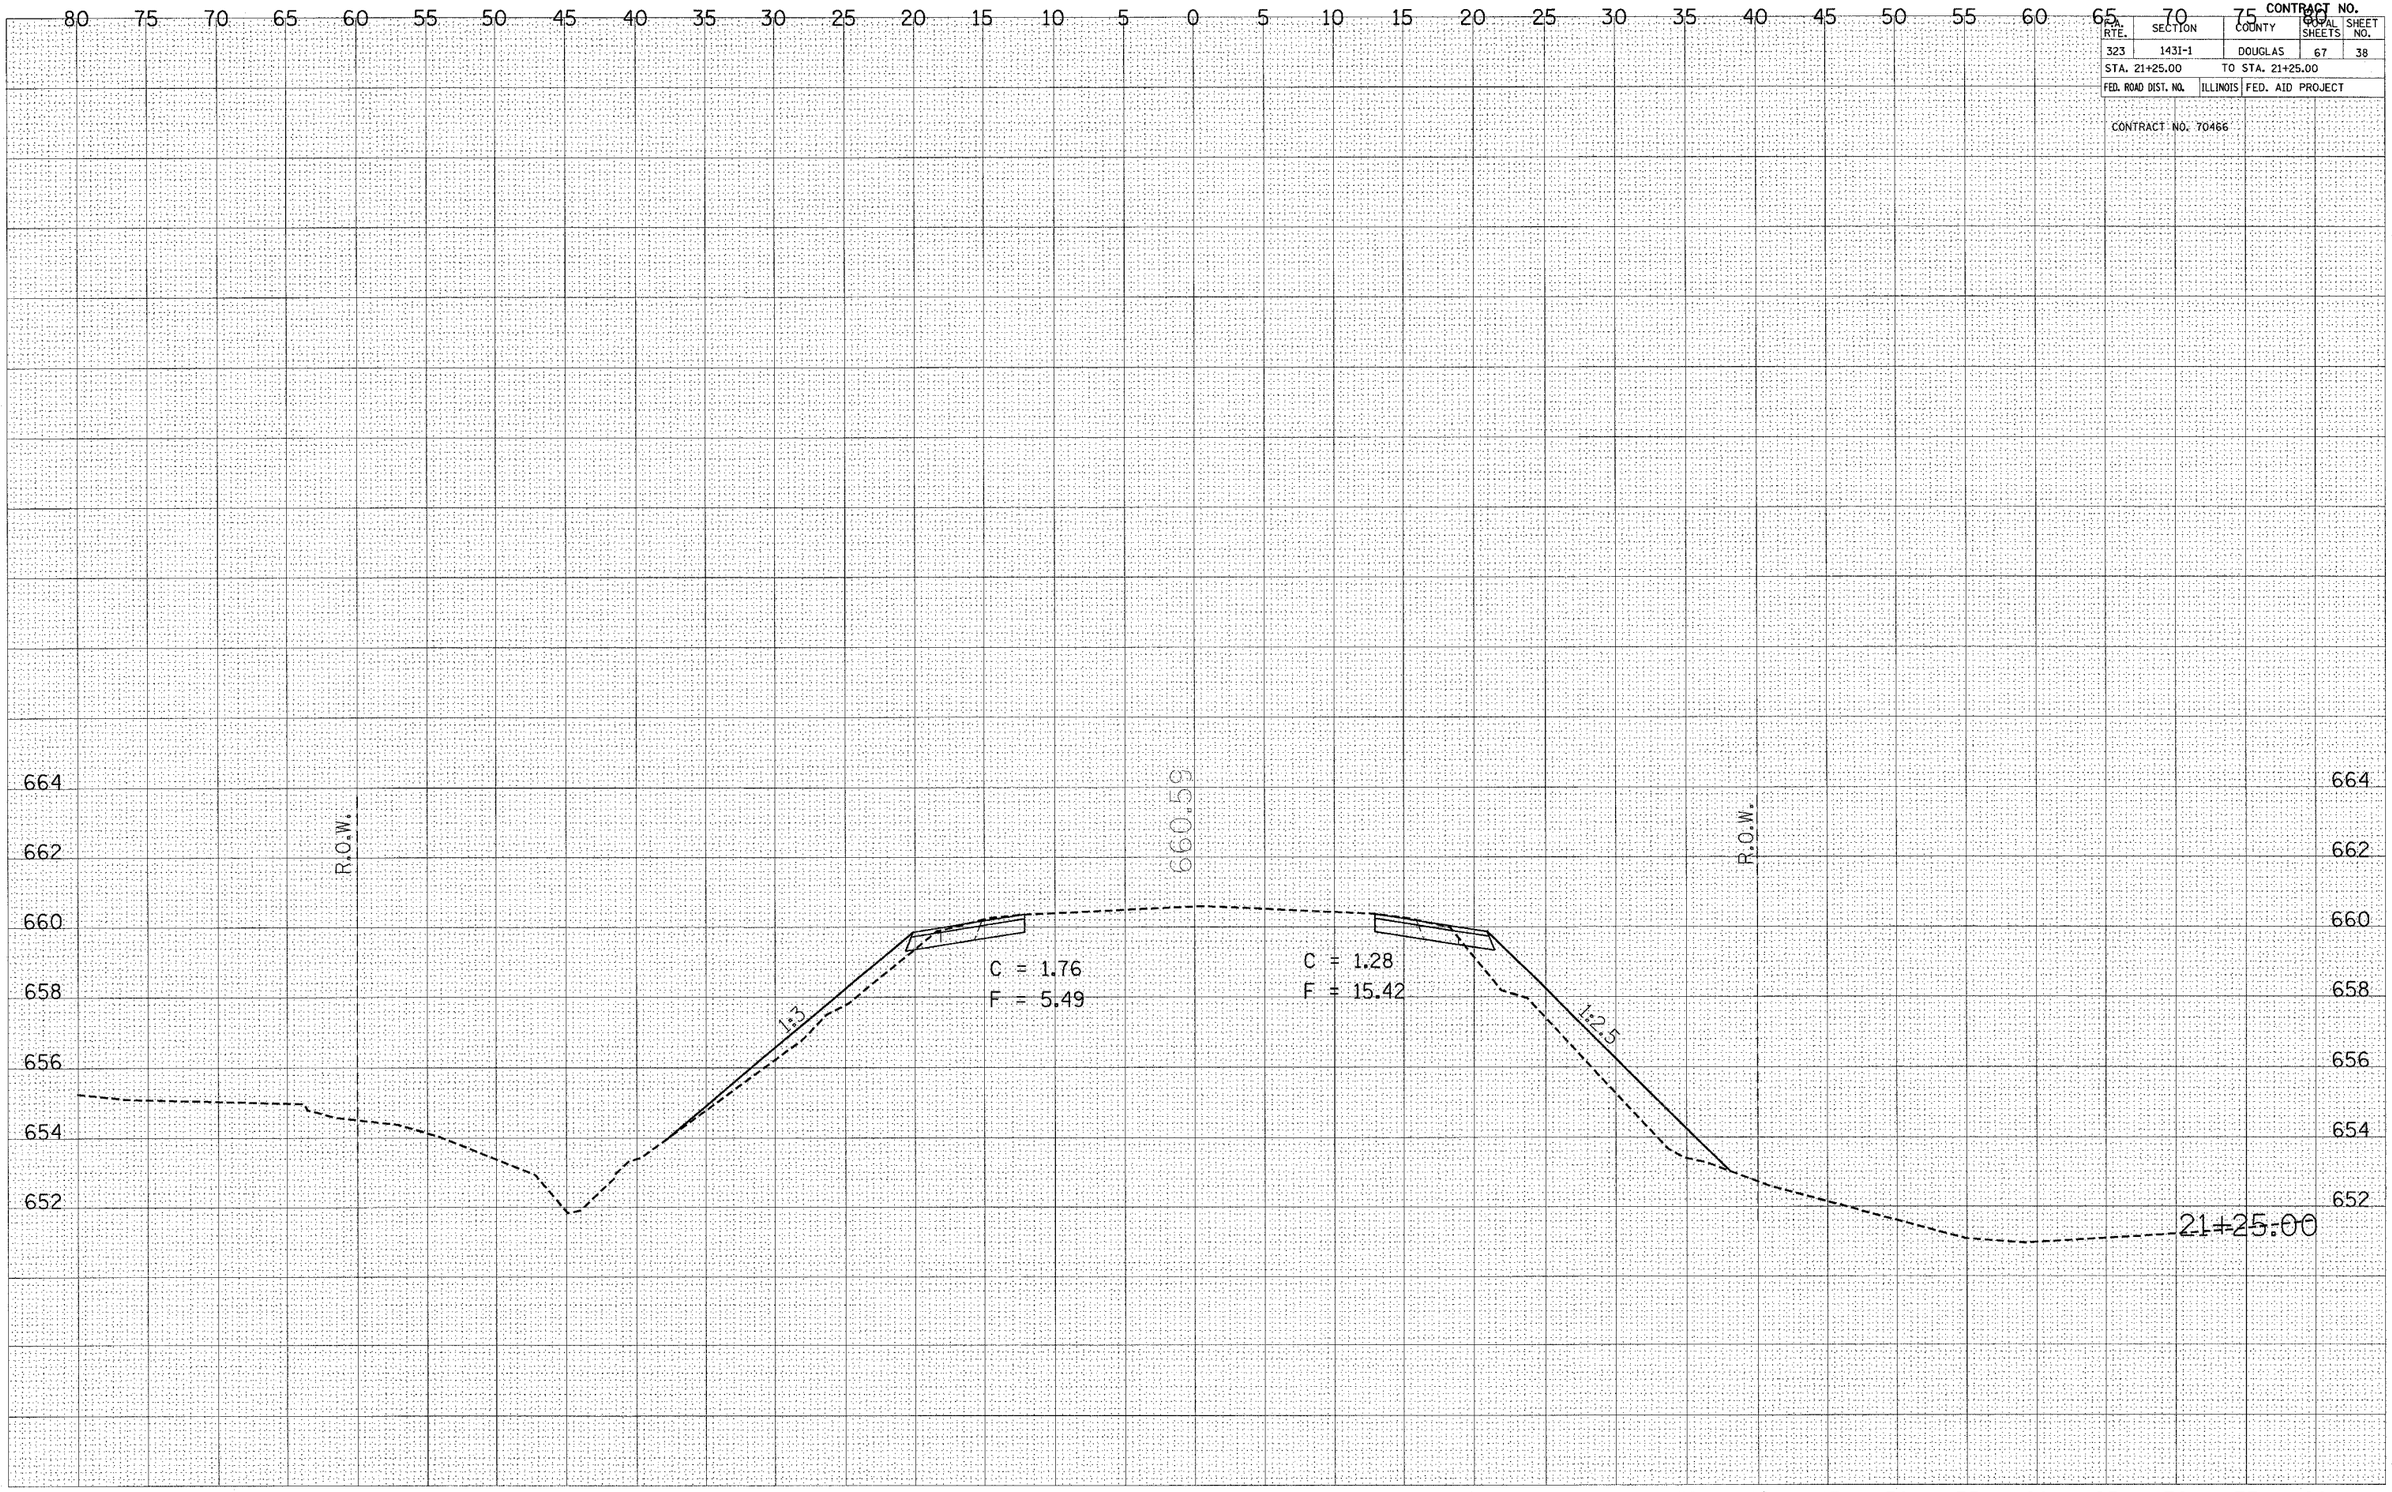

FINAL SURVEY — NOTE BOOK NO. — SURVEYED — PLOTTED — TEMPLATE — AREAS — AREAS CHECKED — BY — DATE

ORIGINAL SURVEY — NOTE BOOK NO. — SURVEYED — PLOTTED — TEMPLATE — AREAS — AREAS CHECKED — BY — DATE

PLOT DATE = 3/30/2005
FILE NAME = c:\projects\d501405 (v8)\us36x52.dgn
PLOT SCALE = 4.9861 ' / IN.
USER NAME = swartzrw