CONTRACT NO.

F.A. RTE.	SECTION	COUNTY	TOTAL SHEETS	SHEET NO.
323	1431-1	DOUGLAS	67	43

STA. 22+75.00 TO STA. 23+00.00

FED. ROAD DIST. NO. | ILLINOIS | FED. AID PROJECT

CONTRACT NO. 70466

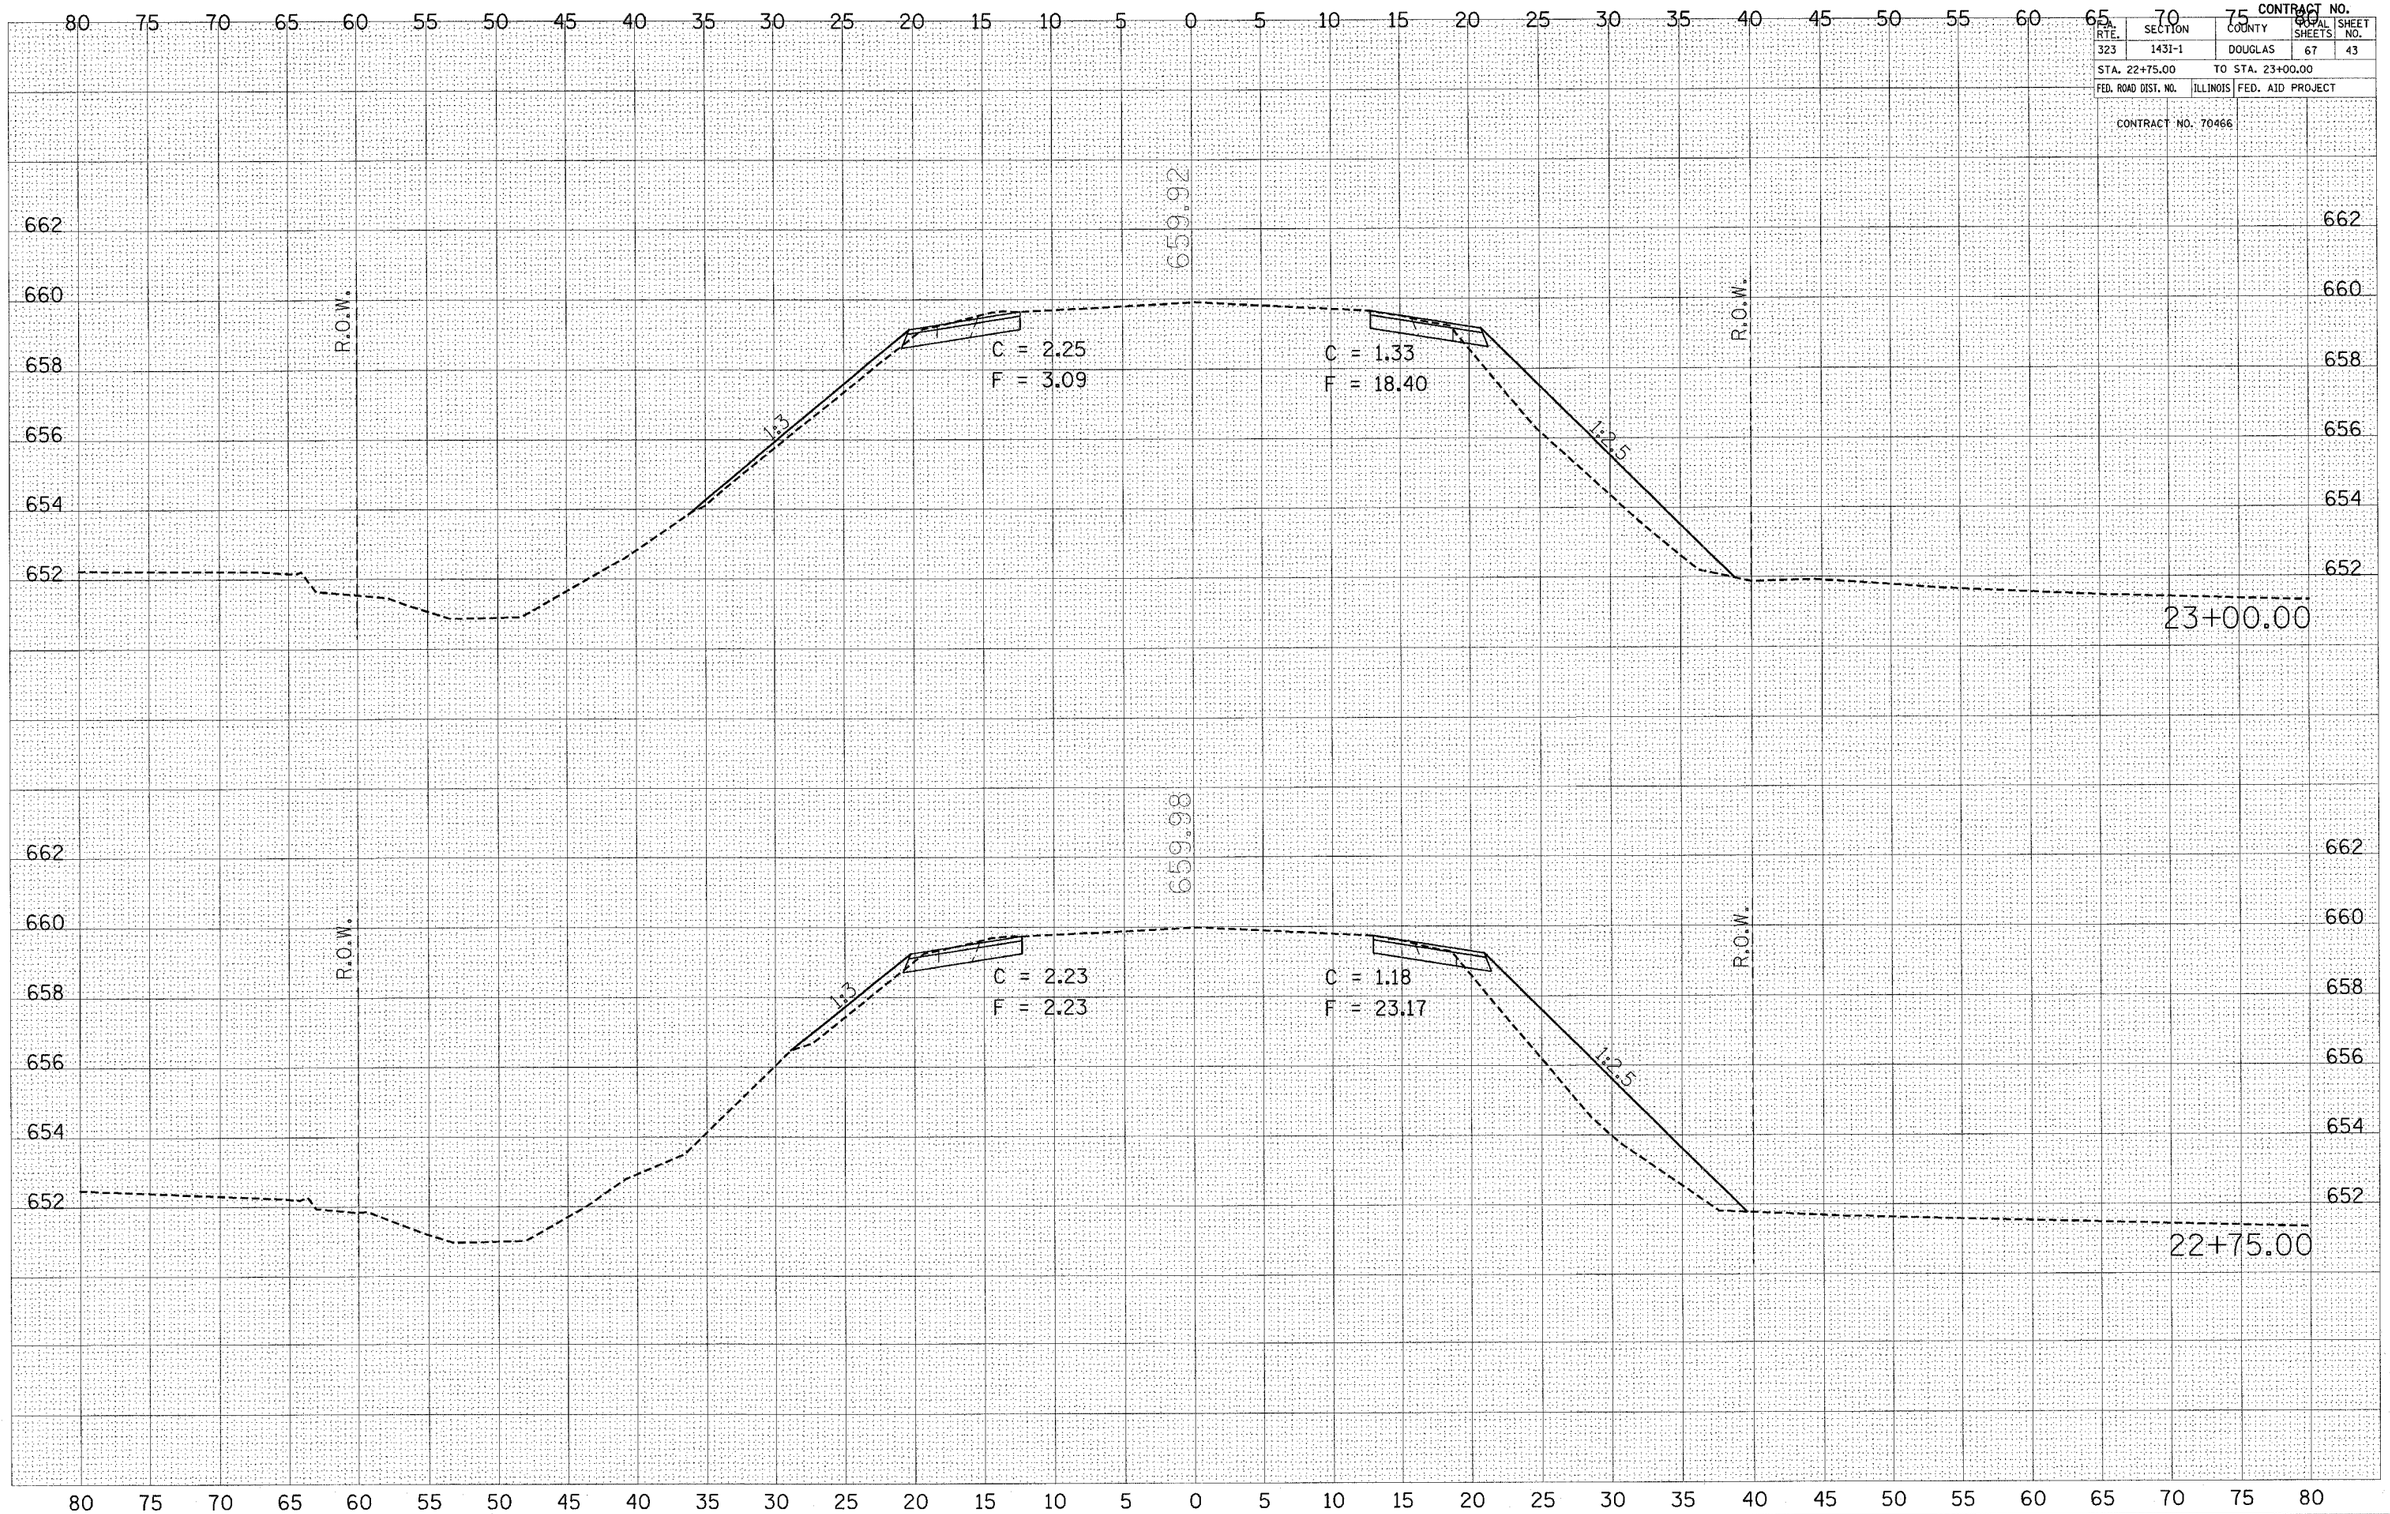

FINAL SURVEY | NOTE BOOK NO. | SURVEYED | PLOTTED | TEMPLATE | AREAS | AREAS CHECKED | BY | DATE

ORIGINAL SURVEY | NOTE BOOK NO. | SURVEYED | PLOTTED | TEMPLATE | AREAS | AREAS CHECKED | BY | DATE

PLOT DATE = 3/30/2005
FILE NAME = c:\projects\d501405 (v8)\us36xs52.dgn
PLOT SCALE = 4.9861 ' / IN.
USER NAME = swartzrw