CONTRACT NO. 72405

F.A.P. RTE.	SECTION	COUNTY	TOTAL SHEETS	SHEET NO.
662	•	MACOUPIN	74	54
STA. 438+00		TO STA. 444+00		
FED. ROAD DIST. NO.	ILLINOIS	FED. AID PROJECT		

• 10Z (RS-1); (V,T) RS-2; S(RS-4)

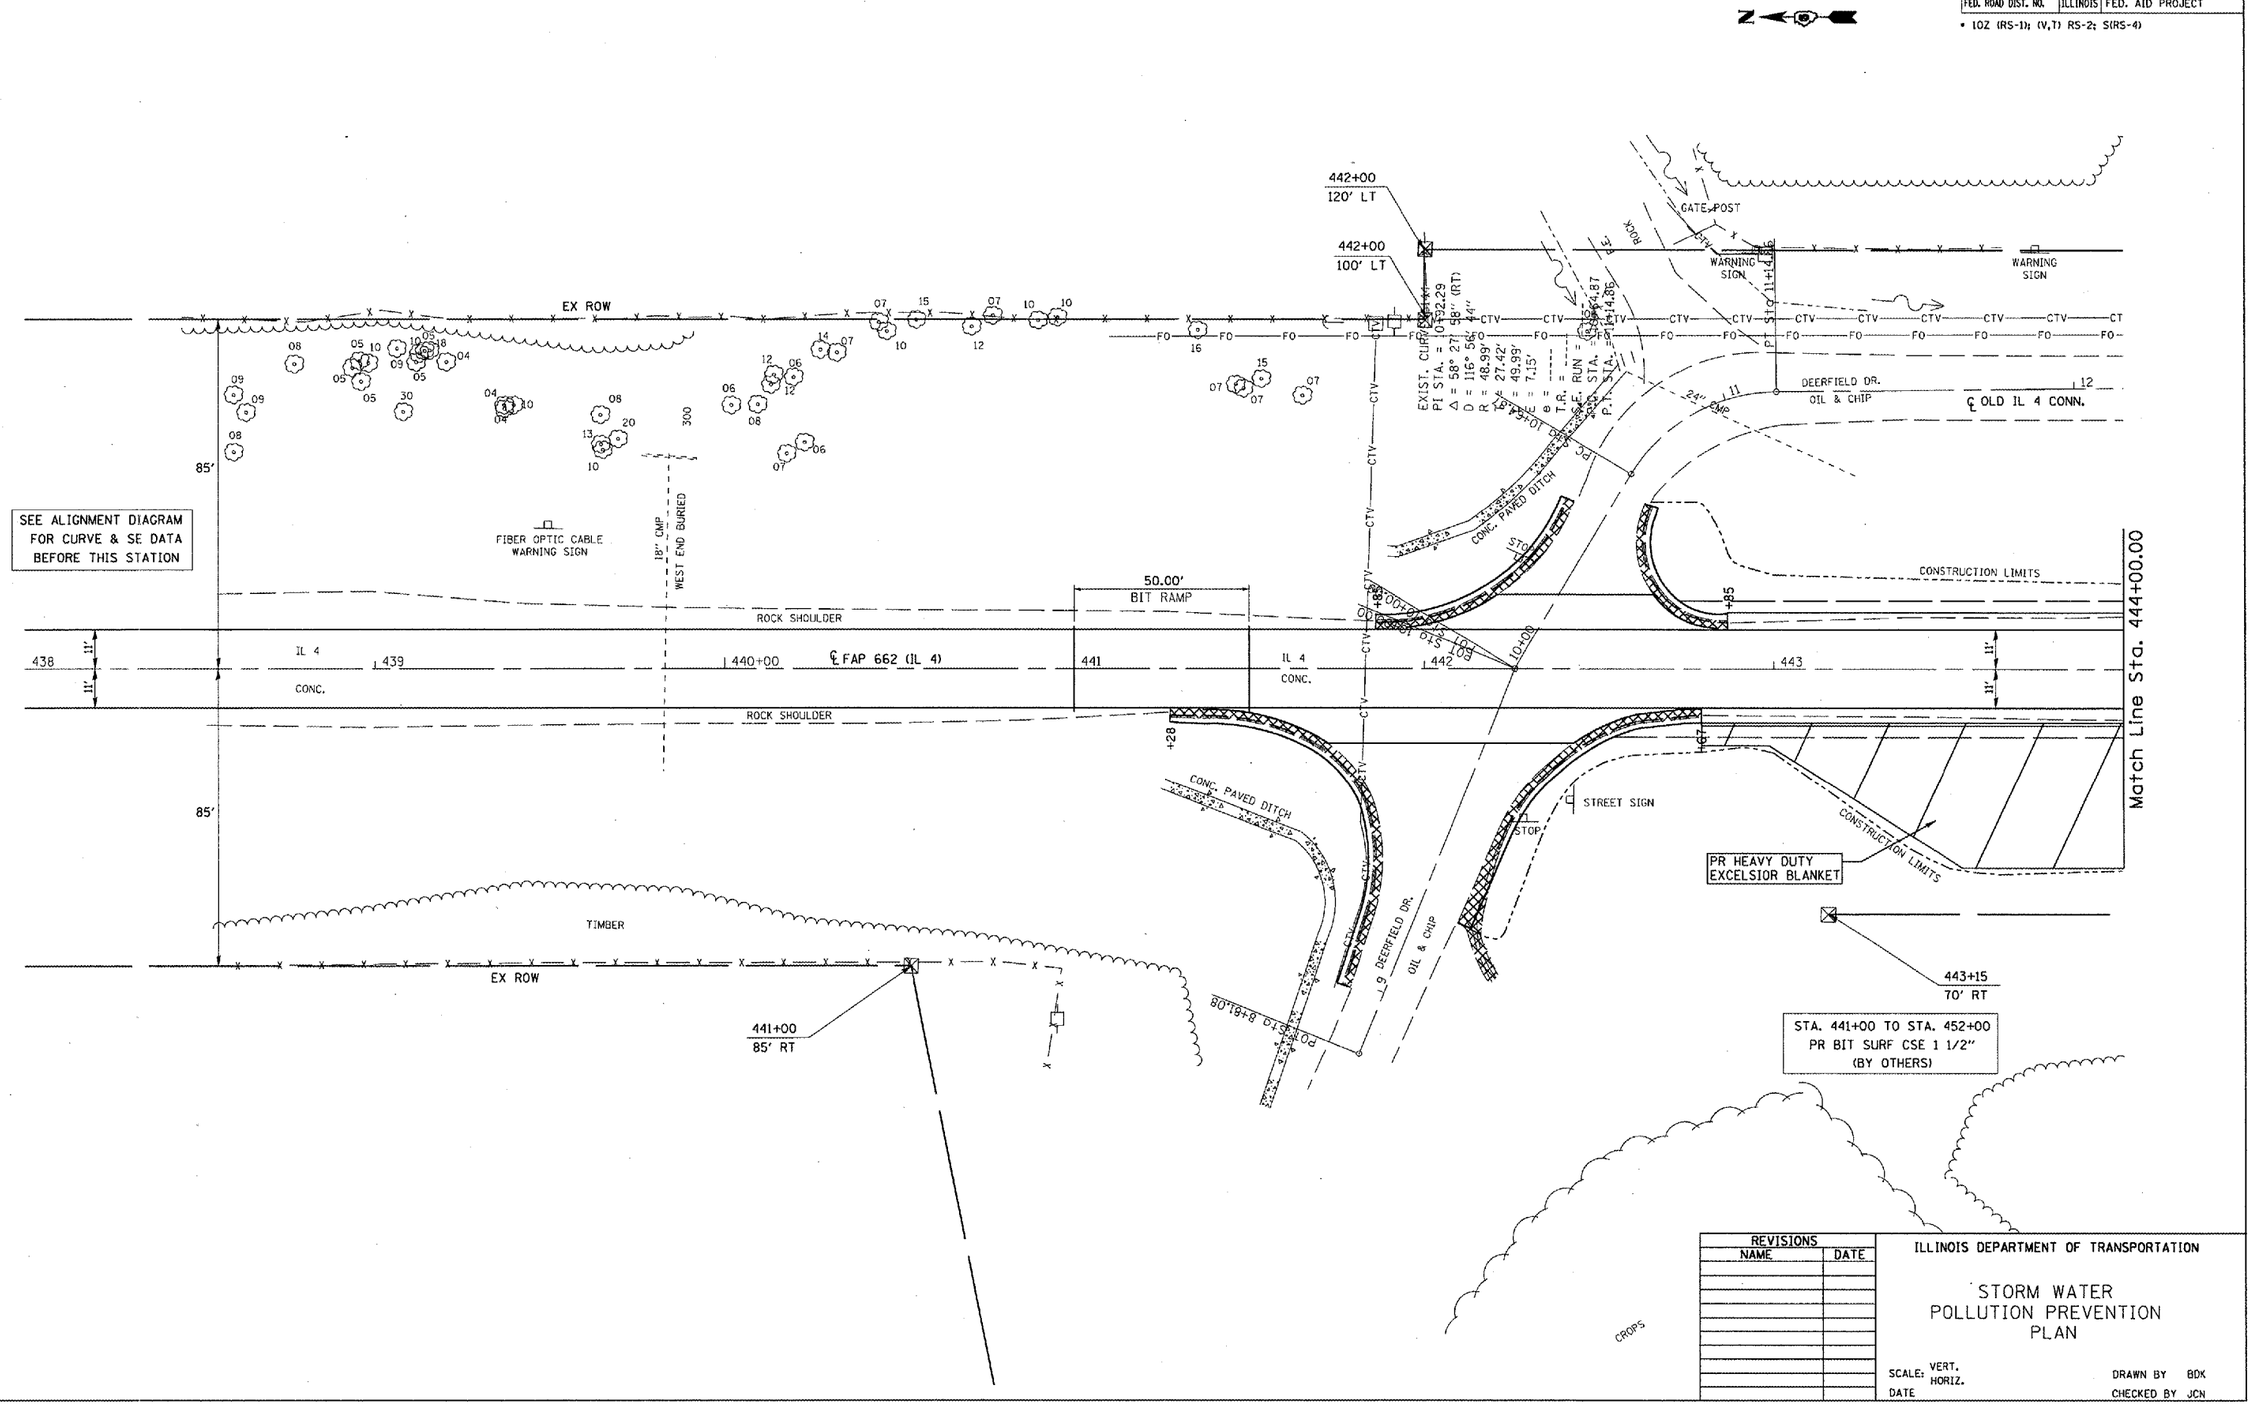

REVISIONS NAME	DATE

ILLINOIS DEPARTMENT OF TRANSPORTATION

STORM WATER POLLUTION PREVENTION PLAN

SCALE: VERT.
HORIZ.
DATE

DRAWN BY BDK
CHECKED BY JCN

PLOT DATE = 3/29/2005
FILE NAME = c:\proj\pcs\d852002\sht\spp.dgn
PLOT SCALE = 43.3734 ' / IN.
USER NAME = scottmj