CONTRACT NO. 72405

F.A.P RTE.	SECTION	COUNTY	TOTAL SHEETS	SHEET NO.
662	*	MACOUPIN	74	65
STA.		TO STA.		
FED. ROAD DIST. NO.	ILLINOIS	FED. AID PROJECT		

* 10Z(RS-1);V,T(RS-2)(S(RS-4)

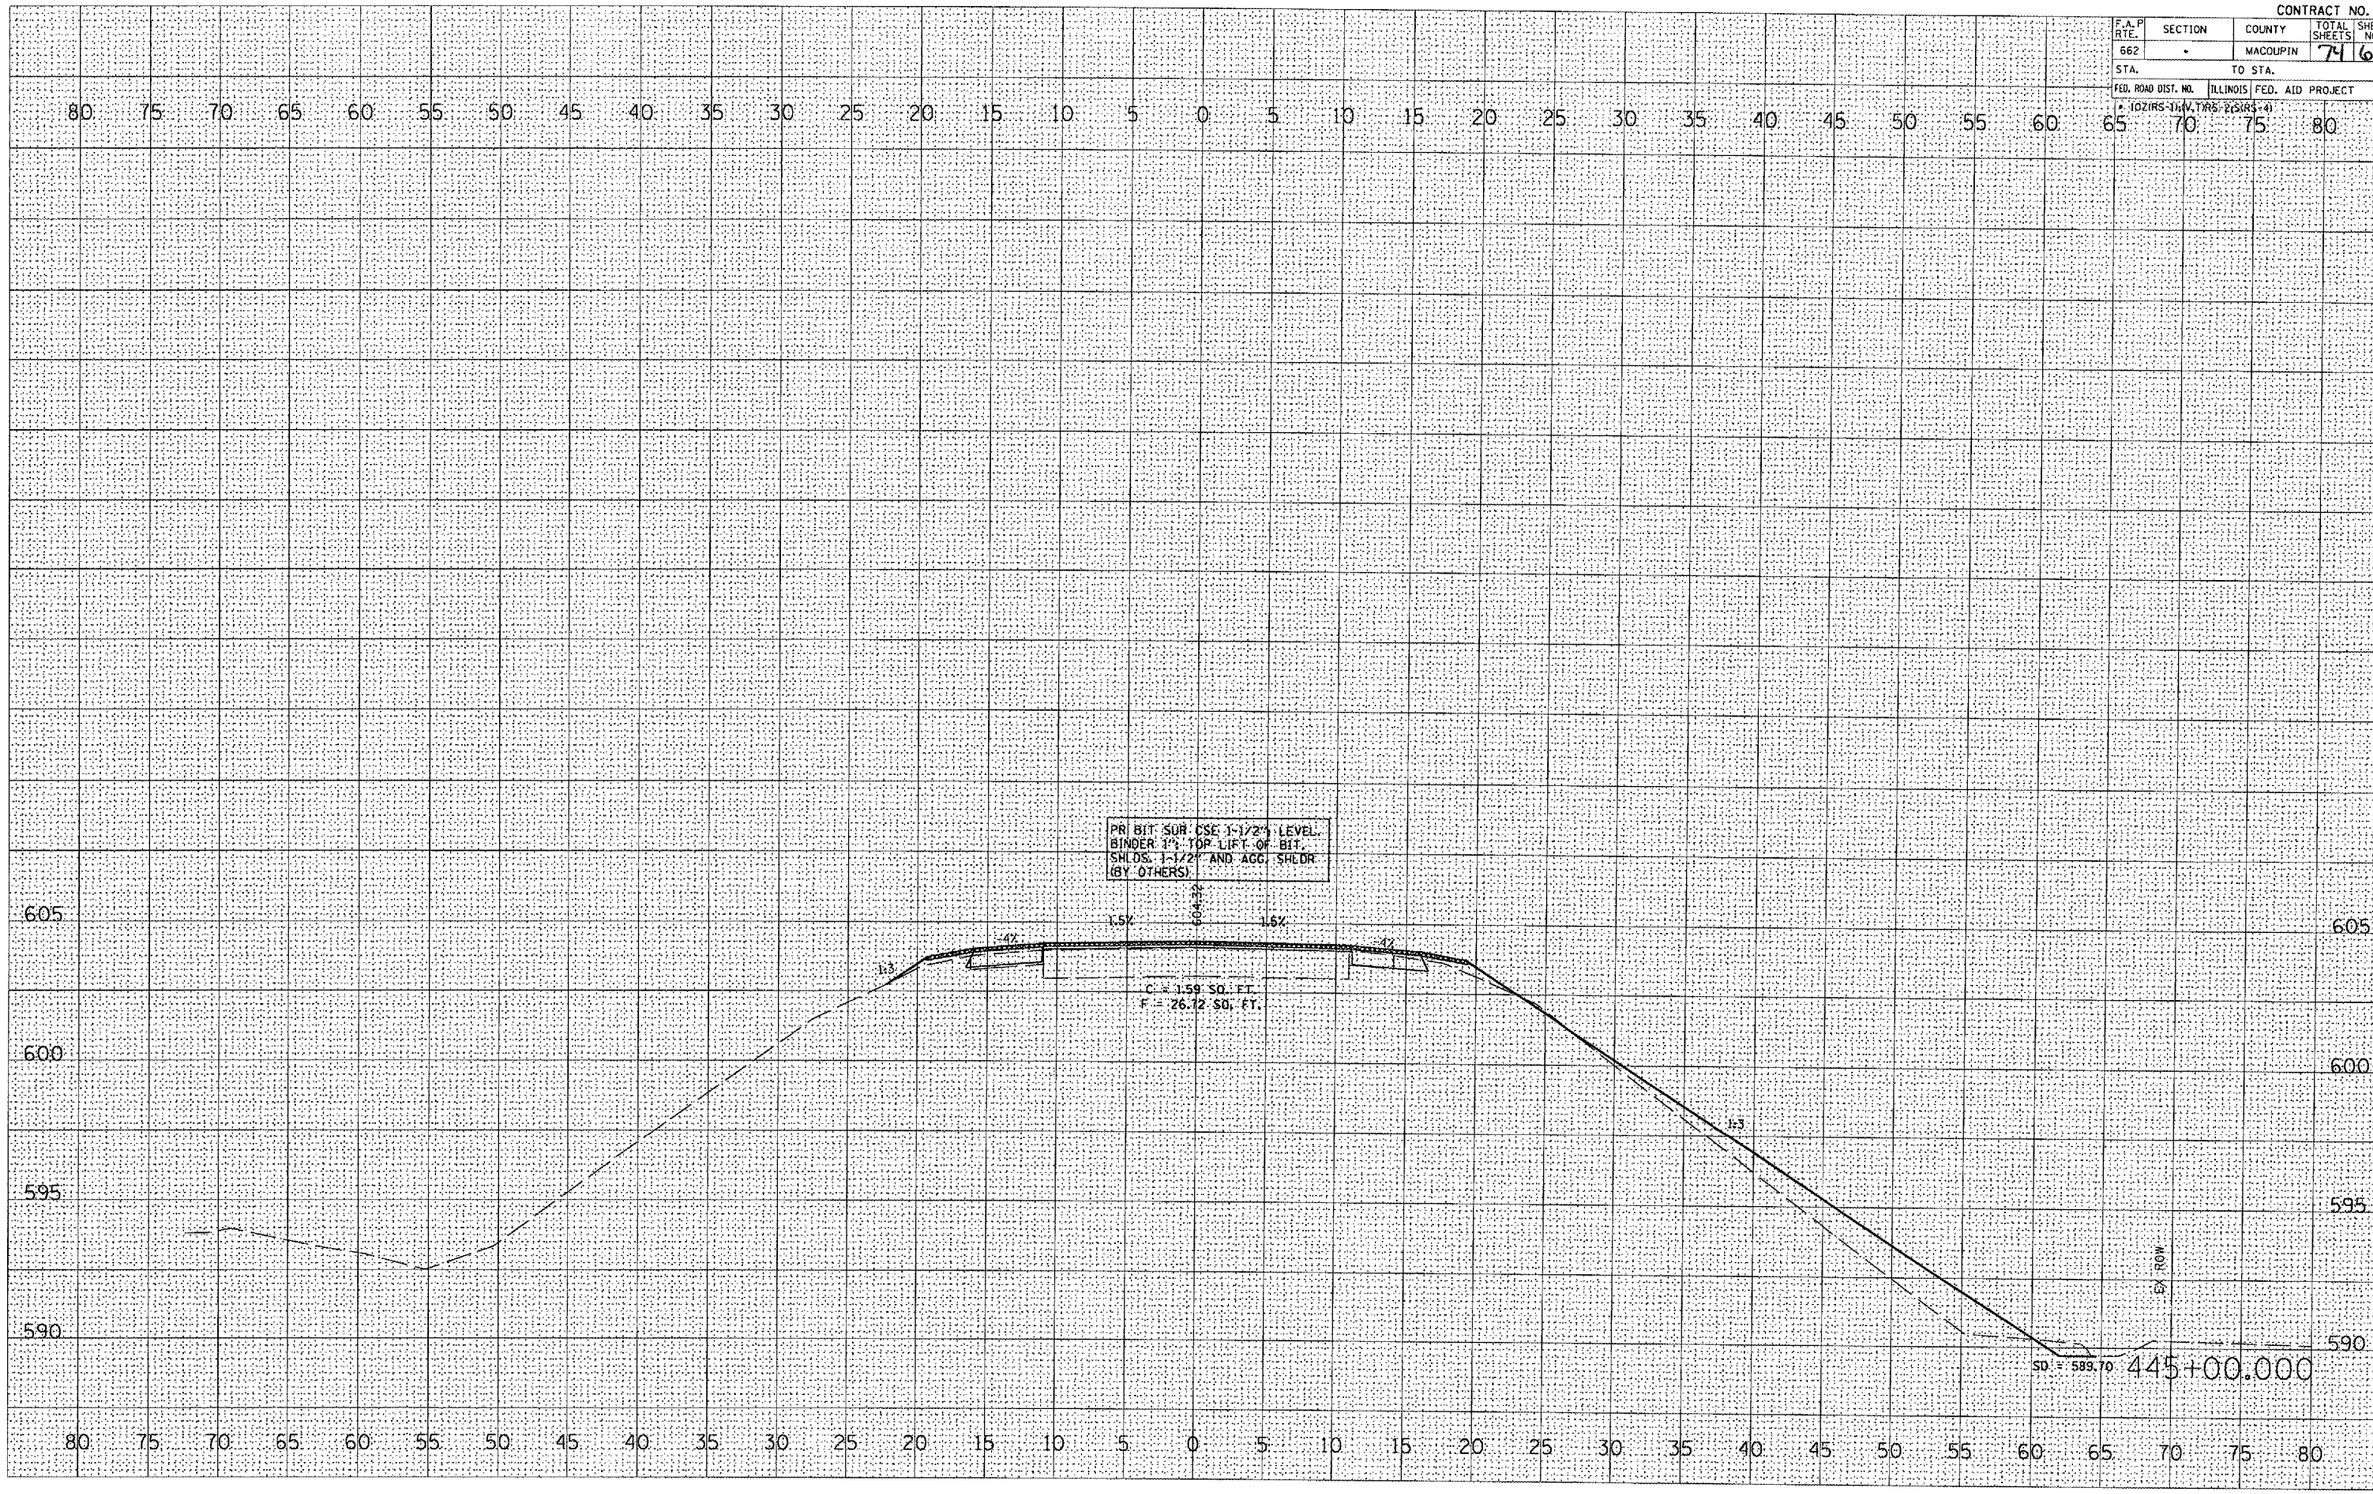

HONEY CREEK CROSS SECTIONS

FINAL SURVEY		BY	DATE
NOTE BOOK NO.	SURVEYED		
	PLOTTED		
	TEMPLATE		
	AREAS		
	AREAS CHECKED		

ORIGINAL SURVEY		BY	DATE
NOTE BOOK NO.	SURVEYED		
	PLOTTED		
	TEMPLATE		
	AREAS		
	AREAS CHECKED		

PLOT DATE = 3/28/2005
FILE NAME = c:\projects\d652002\xsc005sheet.dgn
PLOT SCALE = 10.8434 ' / IN.
USER NAME = bsaj