CONTRACT NO. 72405

F.A.P RTE.	SECTION	COUNTY	TOTAL SHEETS	SHEET NO.
662	*	MACOUPIN	74	67
STA.		TO STA.		
FED. ROAD DIST. NO.	ILLINOIS	FED. AID PROJECT		

* 10Z(RS-1)(V,T)RS-2(S)(RS-4)

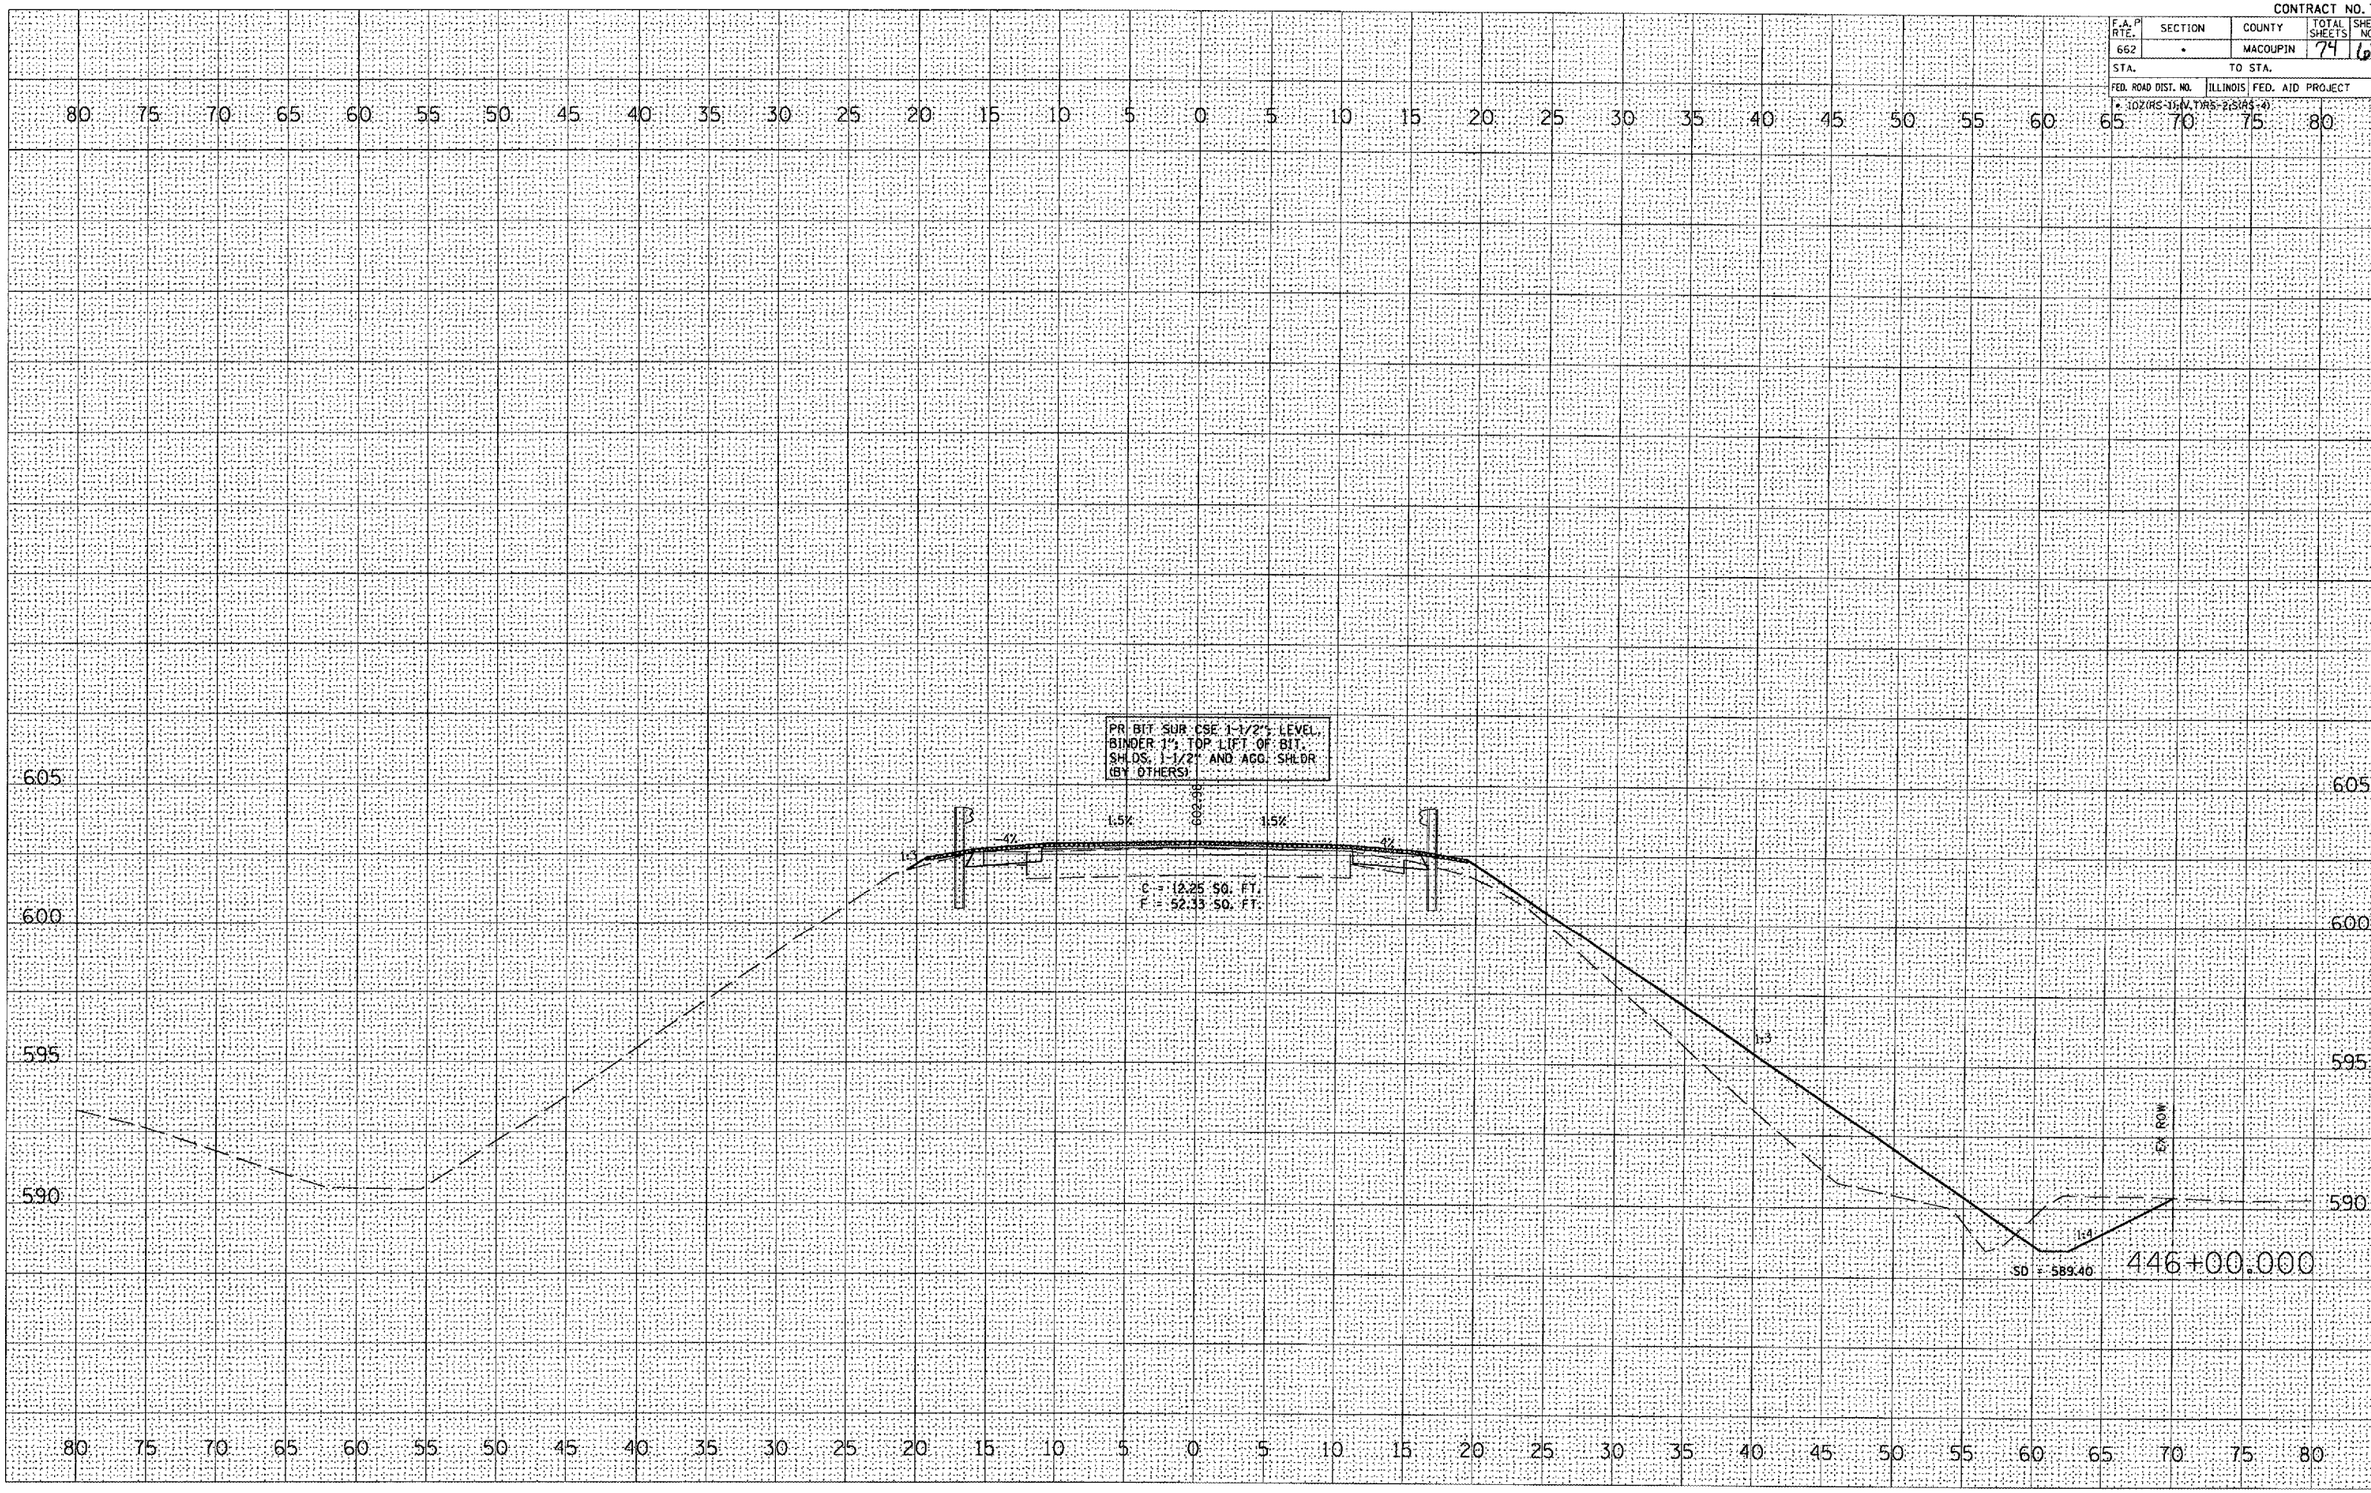

HONEY CREEK CROSS SECTIONS

FINAL SURVEY | NOTE BOOK NO. | SURVEYED | PLOTTED | TEMPLATE | AREAS | AREAS CHECKED | BY | DATE

ORIGINAL SURVEY | NOTE BOOK NO. | SURVEYED | PLOTTED | TEMPLATE | AREAS | AREAS CHECKED | BY | DATE

PLOT DATE = 3/28/2005
FILE NAME = c:\projects\d652002\xse005sheet
PLOT SCALE = 10.8434 ' / IN.
USER NAME = bsij