| F.A.P. RTE. | SECTION | COUNTY | TOTAL SHEETS | SHEET NO. |
|---|---|---|---|---|
| 321 | 18N | PIKE | 26 | 17 |
| STA. 59+00.00 | | TO STA. 59+03.46 | | |
| FED. ROAD DIST. NO. | ILLINOIS | FED. AID PROJECT | | |
| | | STATE CONTRACT NO. 72691 | | |

| FINAL SURVEY | SURVEYED | BY | DATE |
|---|---|---|---|
| NOTE BOOK | PLOTTED | | |
| NO. | TEMPLATE | | |
| | AREAS | | |
| | AREAS CHECKED | | |

| ORIGINAL SURVEY | SURVEYED | BY | DATE |
|---|---|---|---|
| NOTE BOOK | PLOTTED | | |
| NO. | TEMPLATE | | |
| | AREAS | | |
| | AREAS CHECKED | | |

Plot Date: 9/28/2004
Plot Time: 1:55:36 PM
Plotted By: adonahue
Pen Table: idot.tbl
Filename: I:\IN023\work_order_12_construction_plans\SF-22_3_1354.dgn

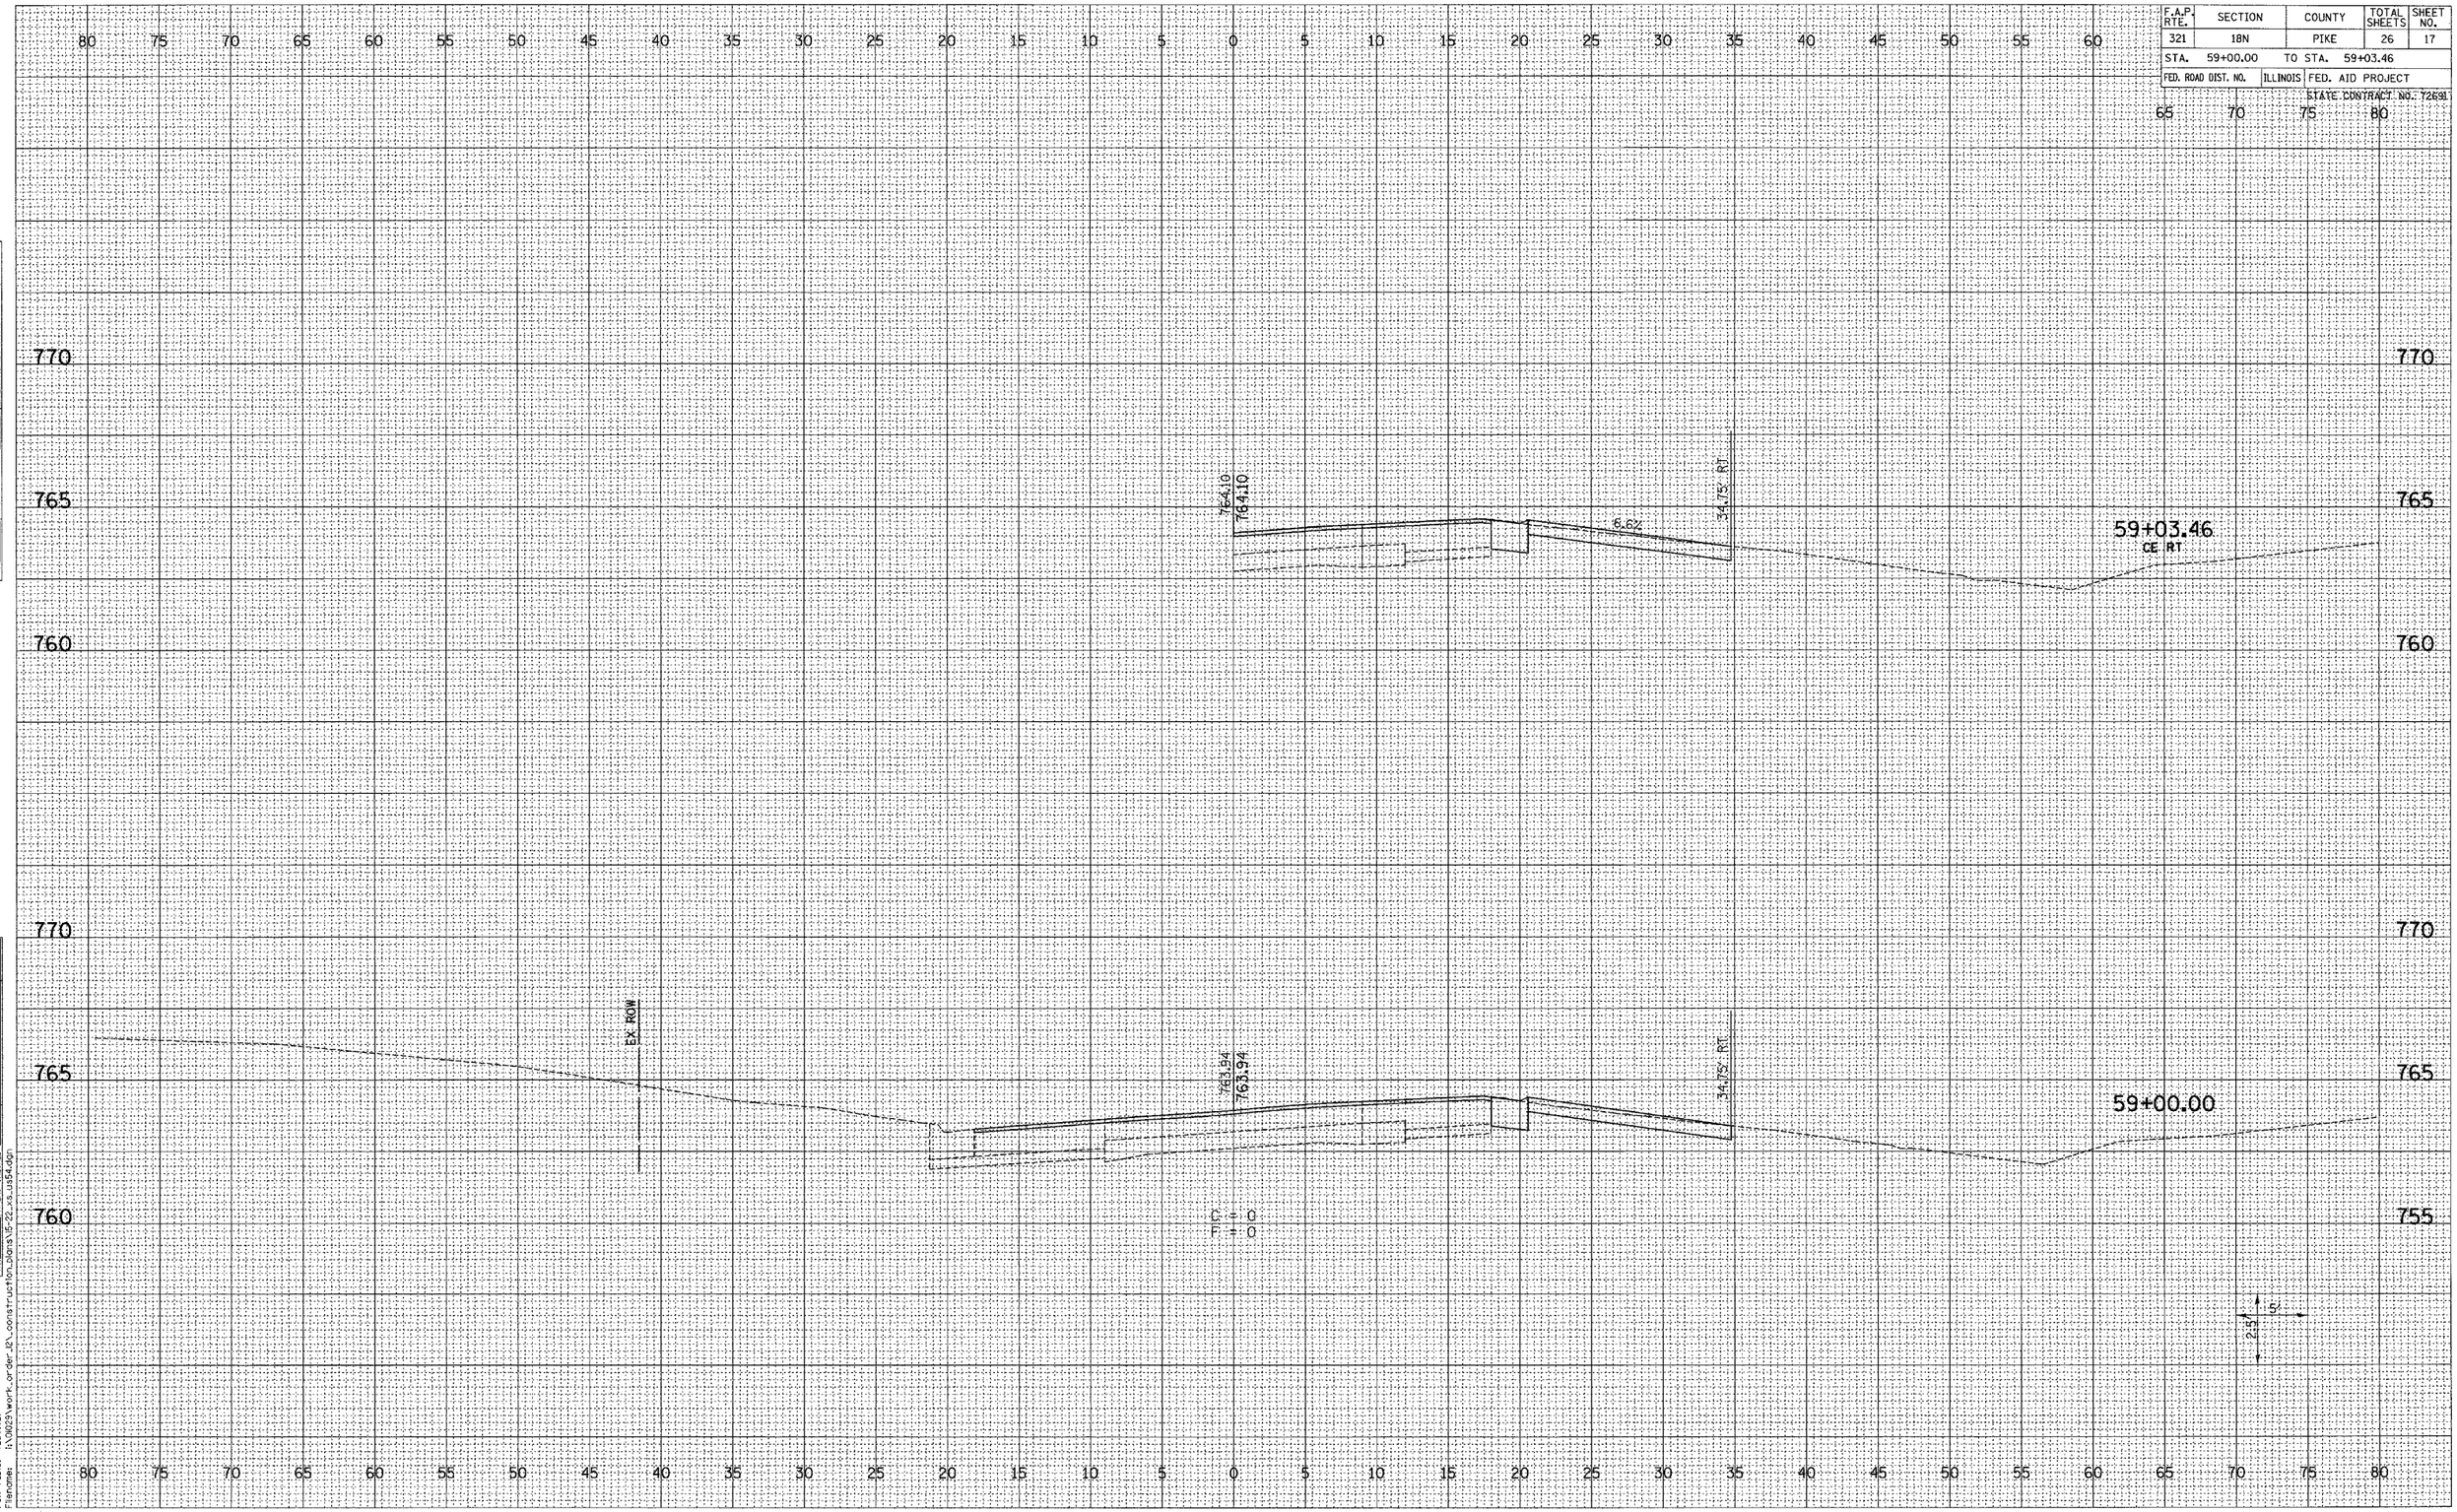


FAP ROUTE 321 CROSS SECTIONS STA 59+00.00 TO STA 59+03.46