F.A.P RTE.	SECTION	COUNTY	TOTAL SHEETS	SHEET NO.
502	•	ADAMS	315	47
STA.		TO STA.		
FED. ROAD DIST. NO.	ILLINOIS	FED. AID PROJECT		

• [53RS-7, P(RS-2)]N, TS
CONTRACT NO. 72897

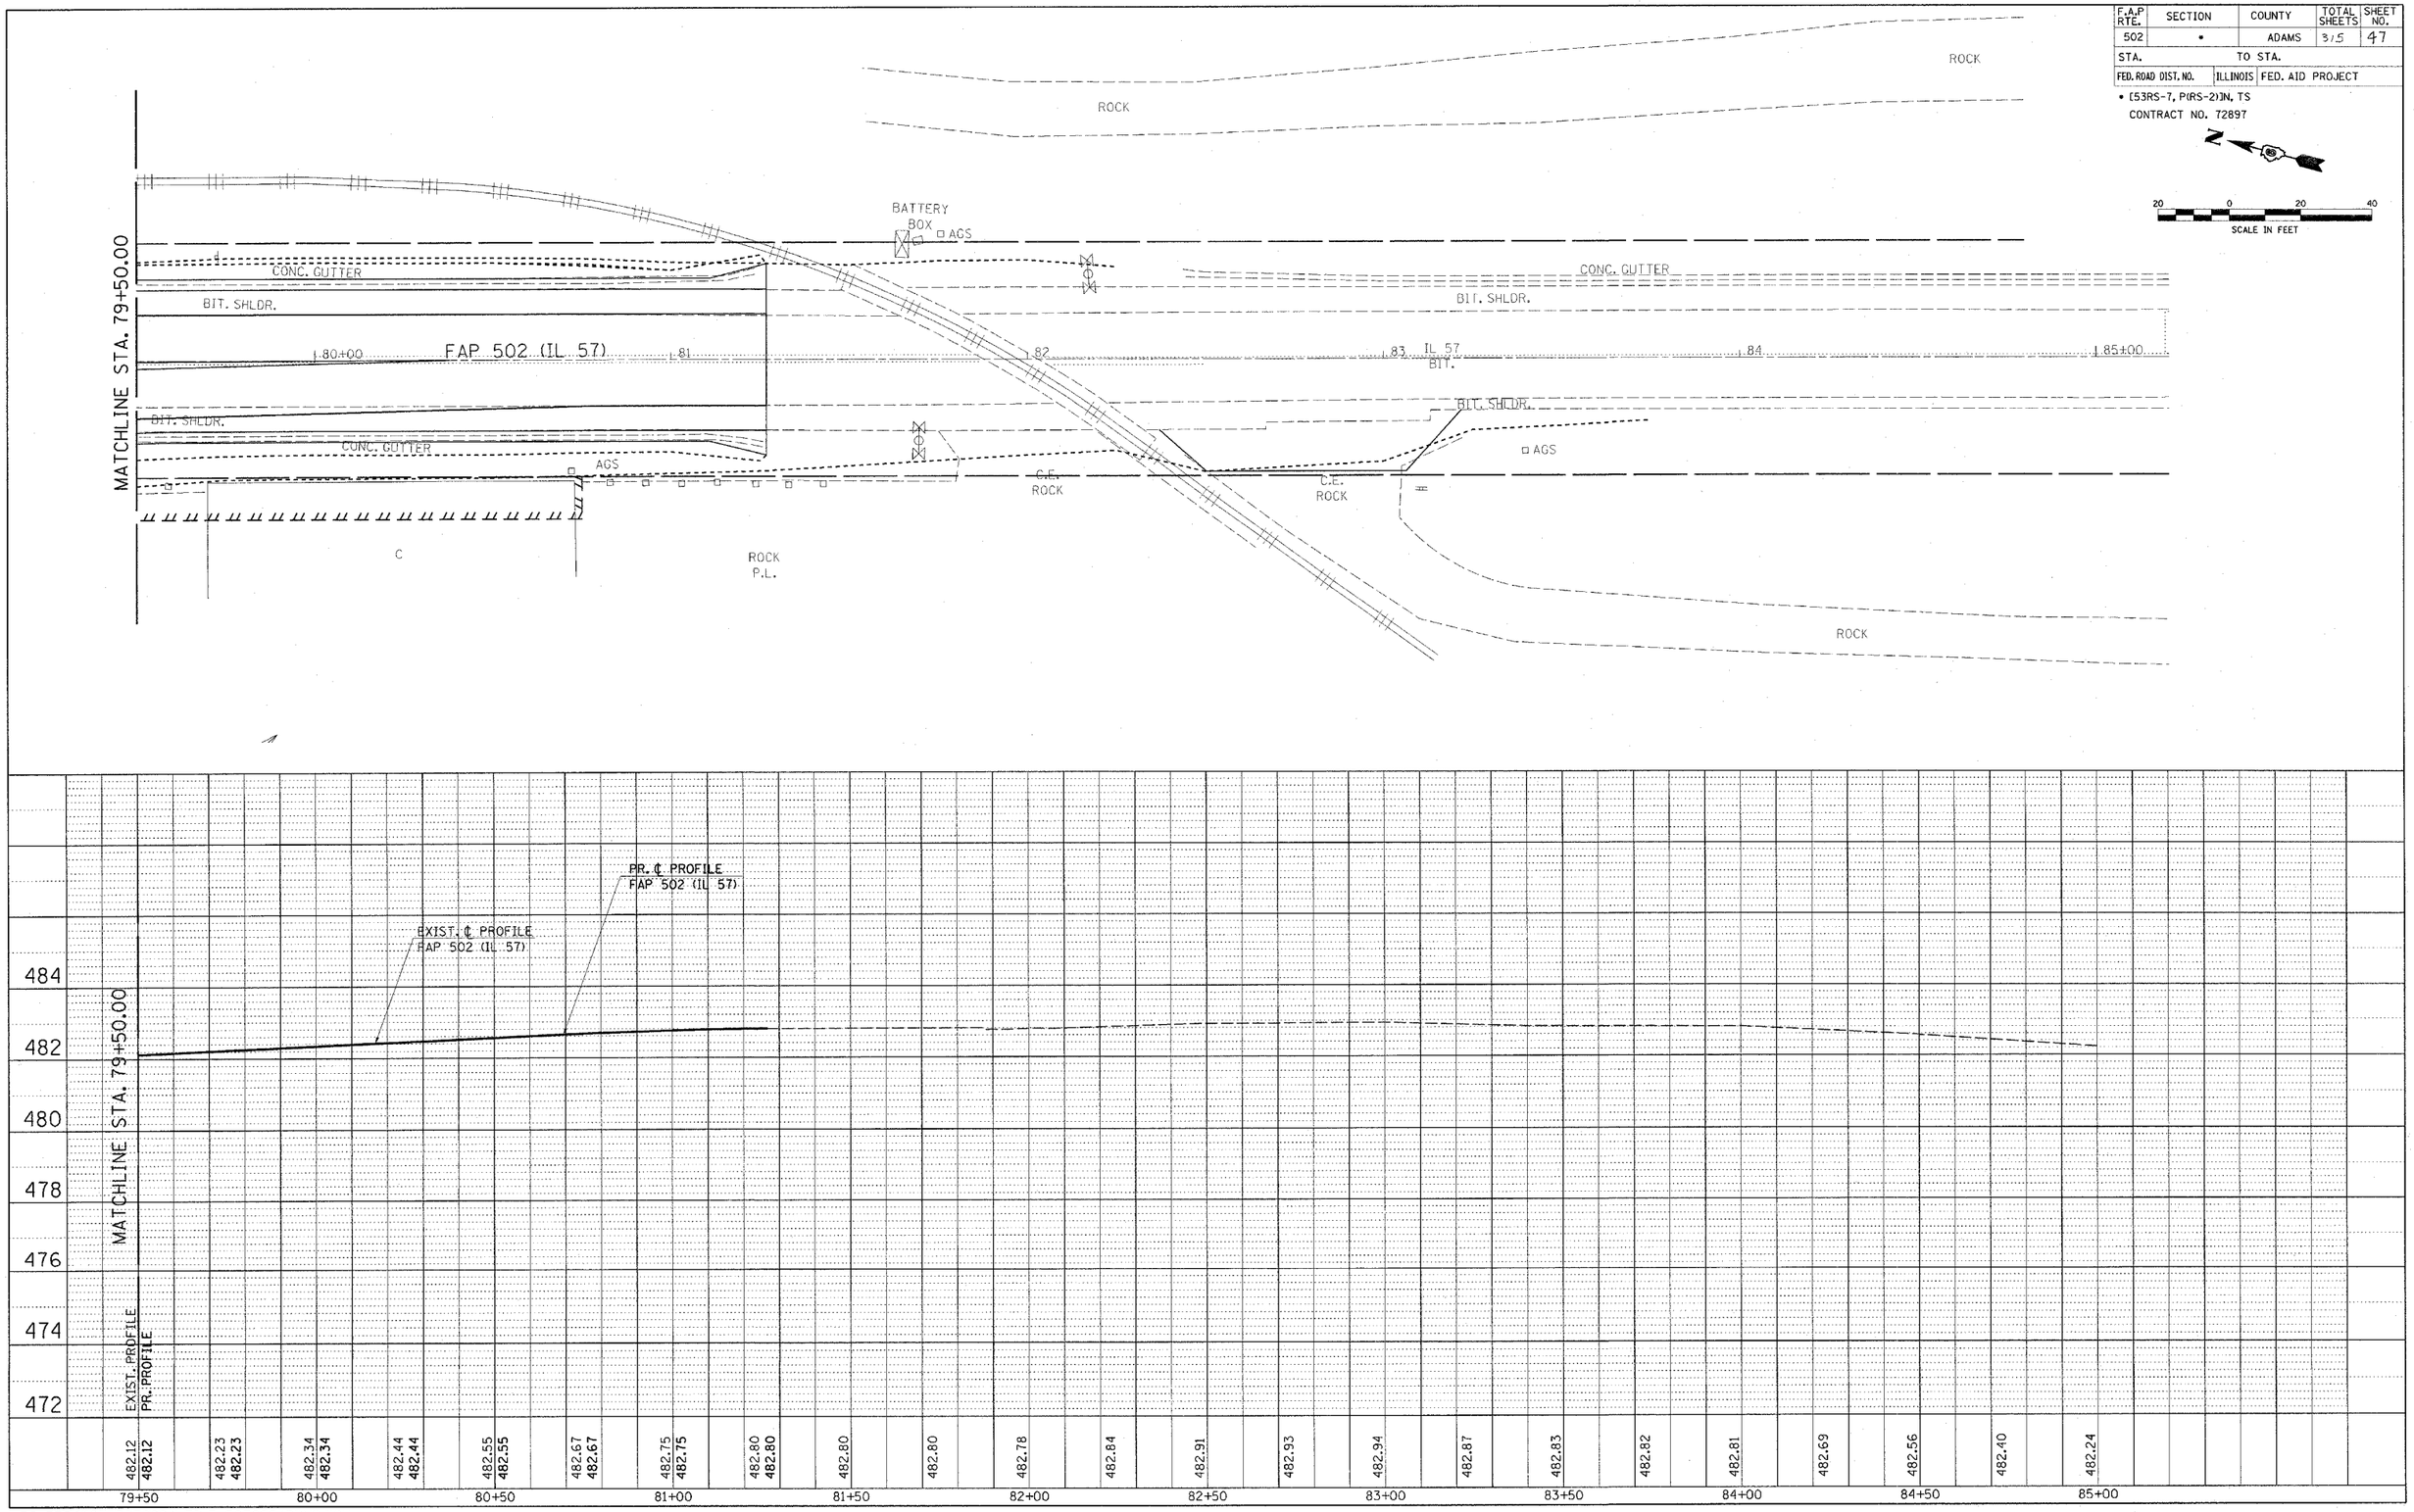

PLAN
SURVEYED
PLOTTED
ALIGNMENT CHECKED
R.I. OF WAY CHECKED
CADD FILE NAME
NOTE BOOK
NO.
BY
DATE

PROFILE
SURVEYED
PLOTTED
GRADES CHECKED
B.M. NOTED
STRUCTURE NOTATNS CHKD
NOTE BOOK
NO.
BY
DATE

c:\projects\d653004\d653004drng.dgn
2/3/2005
•REF01

D6 PROJECT: D653004 FILE: D653004DRNG.DGN

F.A.P. 502 (IL 57) - DRAINAGE