F.A.P RTE.	SECTION	COUNTY	TOTAL SHEETS	SHEET NO.
502	•	ADAMS	315	111
STA.		TO STA.		
FED. ROAD DIST. NO.	ILLINOIS	FED. AID PROJECT		

CONTRACT NO. 72897

• (53RS-7, P(RS-2))N, TS

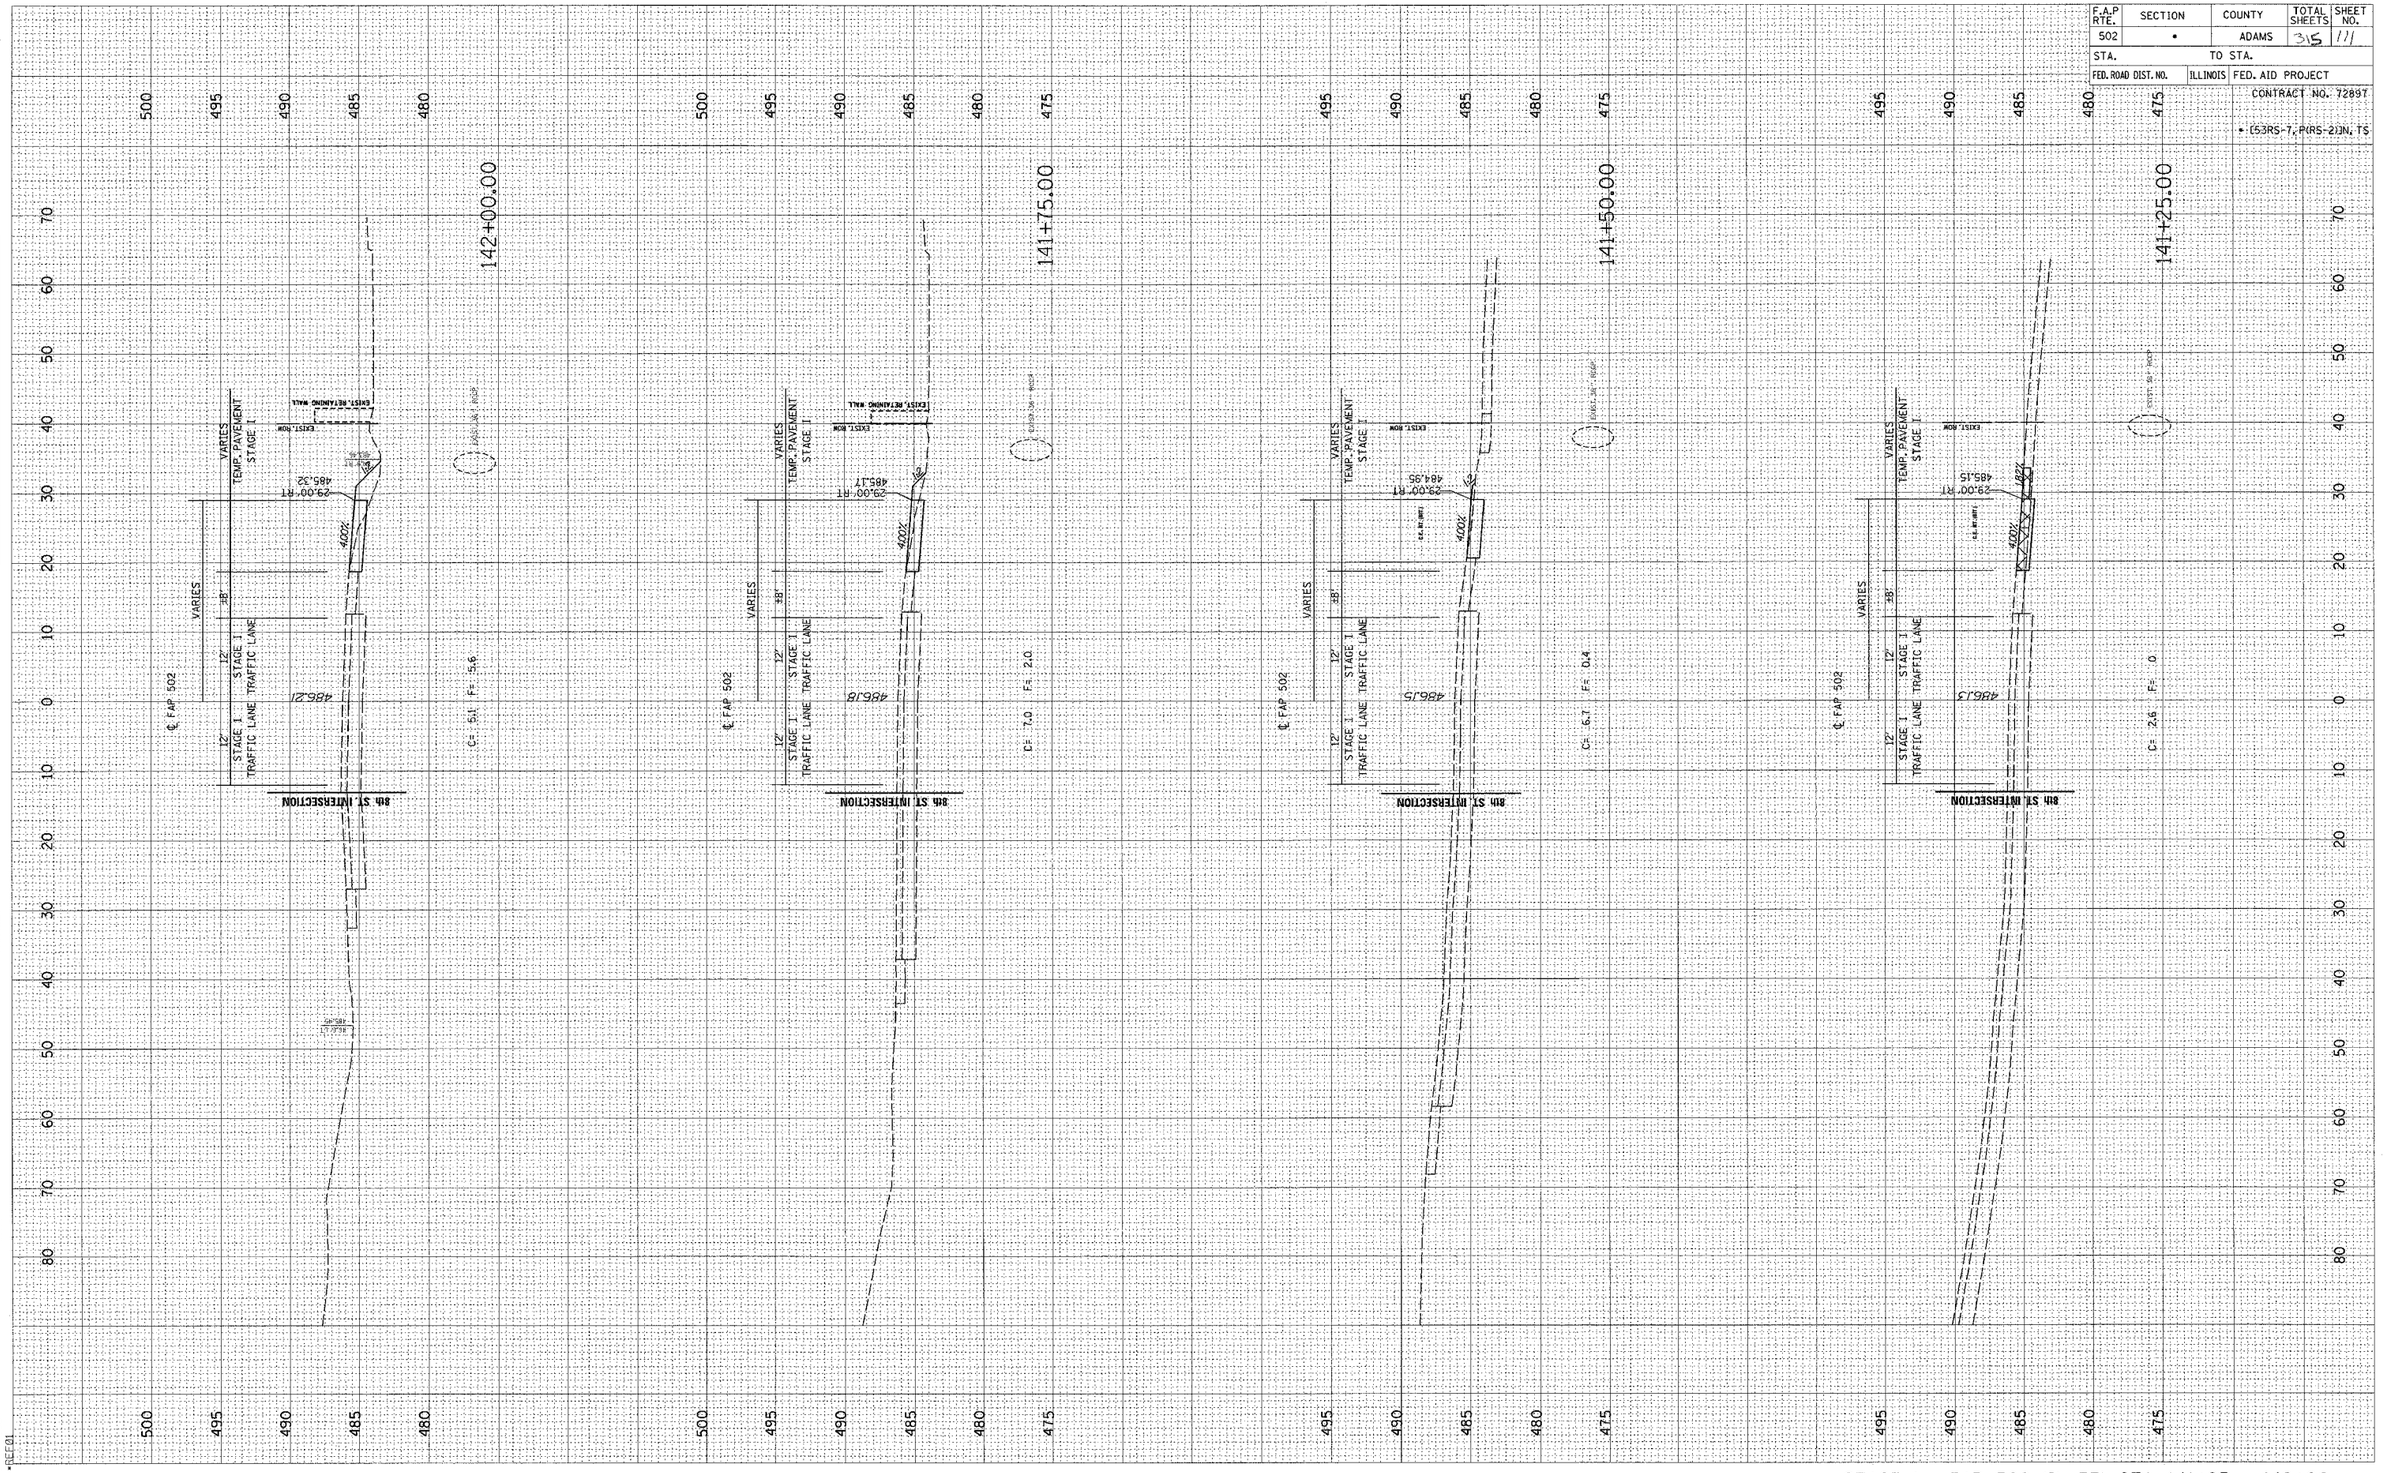

FINAL SURVEY	SURVEYED	BY	DATE
NOTE BOOK	PLOTTED		
NO.	TEMPLATE		
	AREAS		
	AREAS CHECKED		

ORIGINAL SURVEY	SURVEYED	BY	DATE
NOTE B	PLOTTED		
NO.	TEMPLATE		
	AREAS		
	AREAS CHECKED		

c:\projects\d653004\woolpert_080204\s1_xshts.dgn
2/3/2005
•REF01

D6 PROJECT: D653004 FILE: \WOOLPERT 080204\S1 XSHTS.DGN

STAGE 1 - FAP 502 (IL 57) STA. 141+25 - 142+00