F.A.P RTE.	SECTION	COUNTY	TOTAL SHEETS	SHEET NO.
502	•	ADAMS	315	119
STA.		TO STA.		
FED. ROAD DIST. NO.	ILLINOIS	FED. AID PROJECT		

CONTRACT NO. 72897

• [53RS-7, P(RS-2)]N, TS

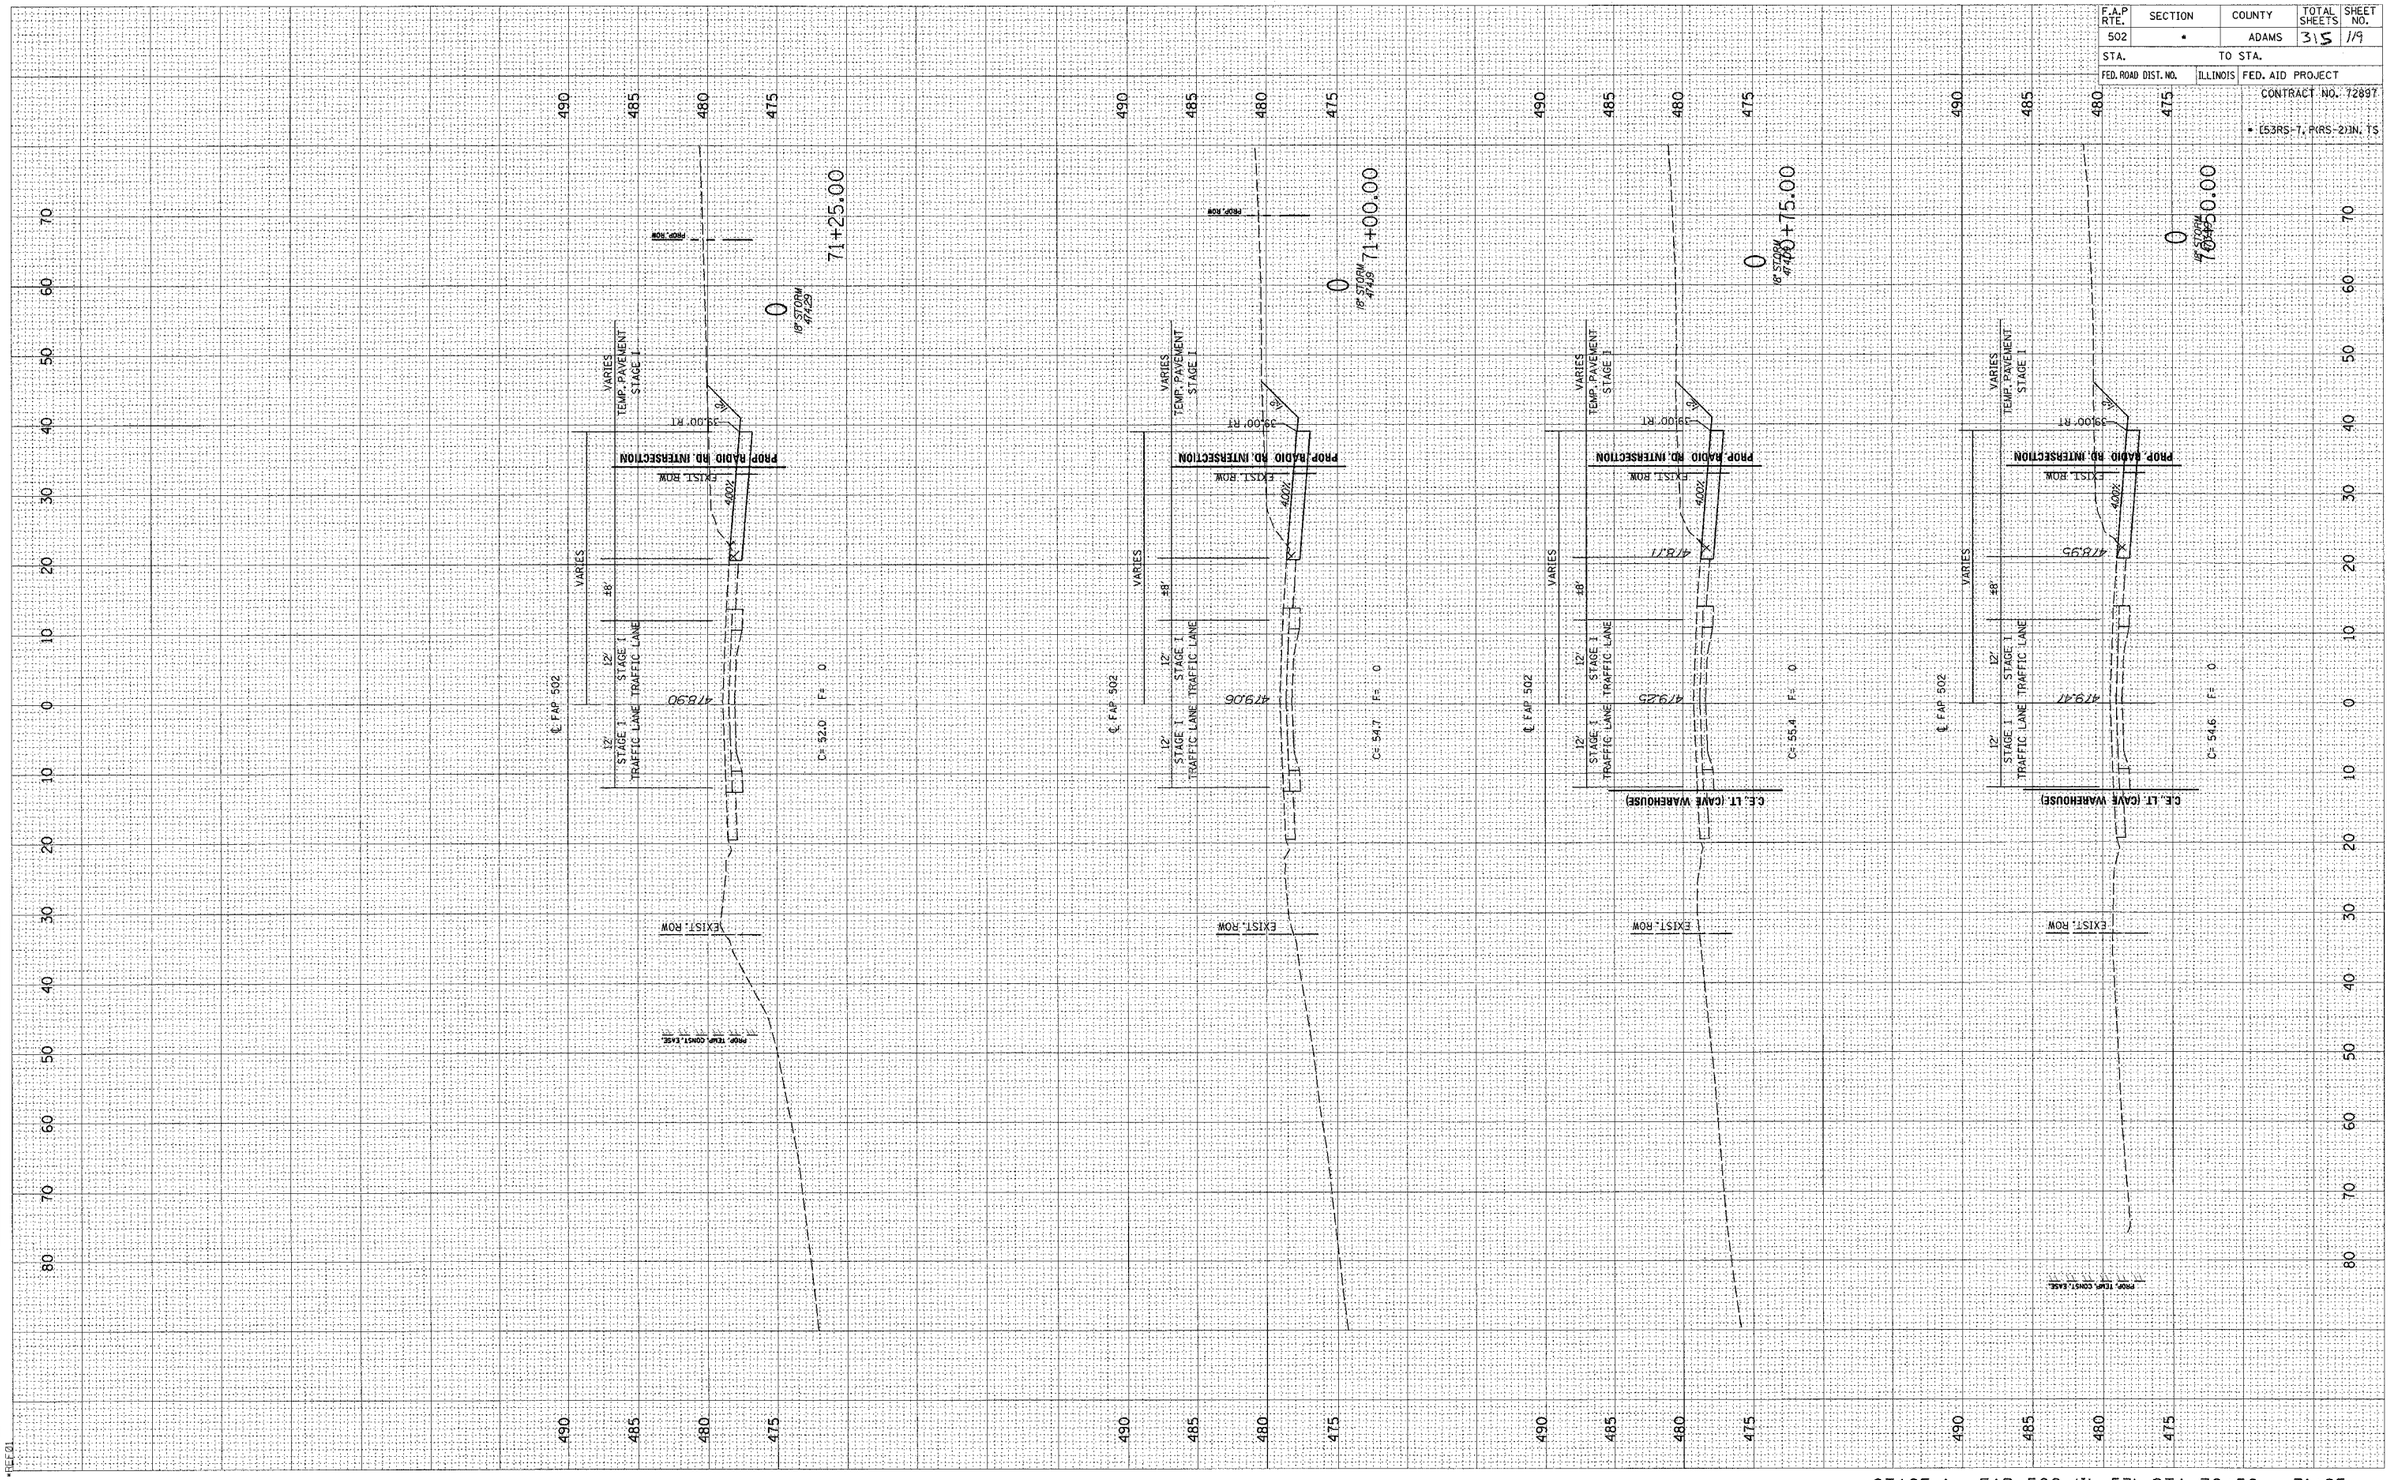

STAGE 1 - FAP 502 (IL 57) STA. 70+50 - 71+25

D6 PROJECT: D653004 FILE: \WOOLPERT 080204\S1 XSHTS.DGN