F.A.P RTE.	SECTION	COUNTY	TOTAL SHEETS	SHEET NO.
502	*	ADAMS	315	122
STA.		TO STA.		
FED. ROAD DIST. NO.	ILLINOIS	FED. AID PROJECT		

CONTRACT NO. 72897

* (53RS-7, P(RS-2))N, TS

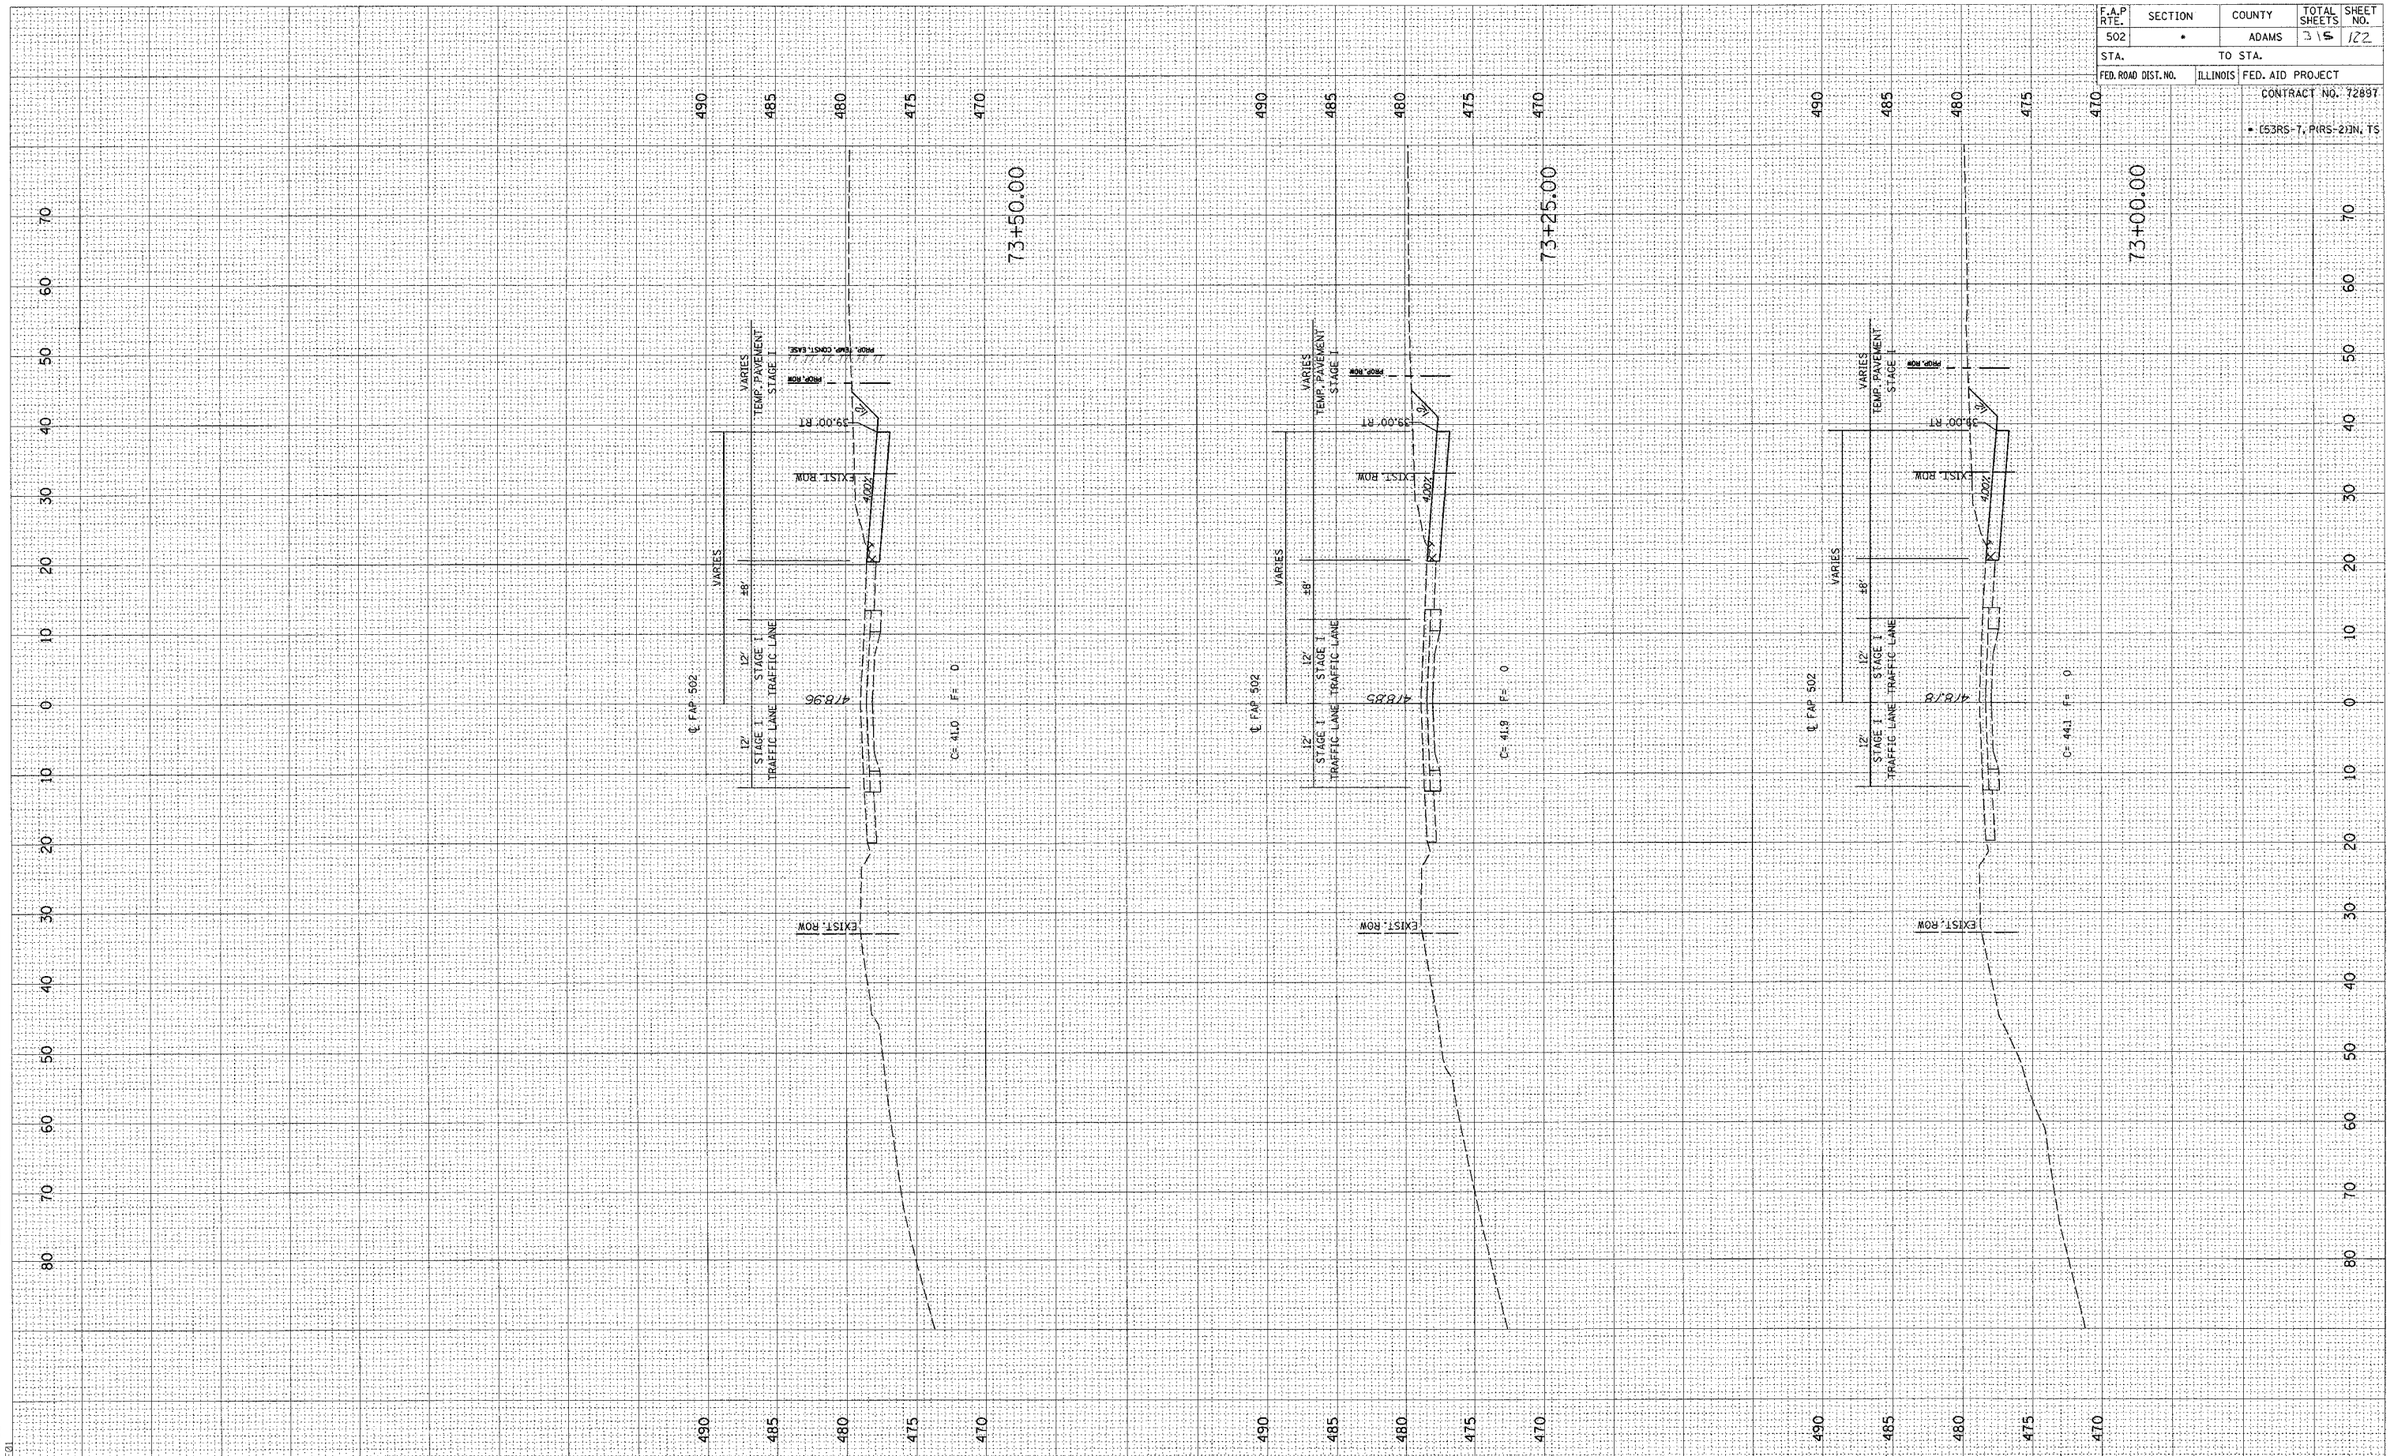

STAGE 1 - FAP 502 (IL 57) STA. 73+00 - 73+50

D6 PROJECT: D653004 FILE: \WOOLPERT 080204\S1 XSHTS.DGN

c:\projects\d653004\woolpert_080204\s1_xshts.dgn
2/3/2005
*REF01