F.A.P RTE.	SECTION	COUNTY	TOTAL SHEETS	SHEET NO.
502	•	ADAMS	5	150
STA.		TO STA.		
FED. ROAD DIST. NO.	ILLINOIS	FED. AID PROJECT		

CONTRACT NO. 72897

• (53RS-7, P(RS-2))N, TS

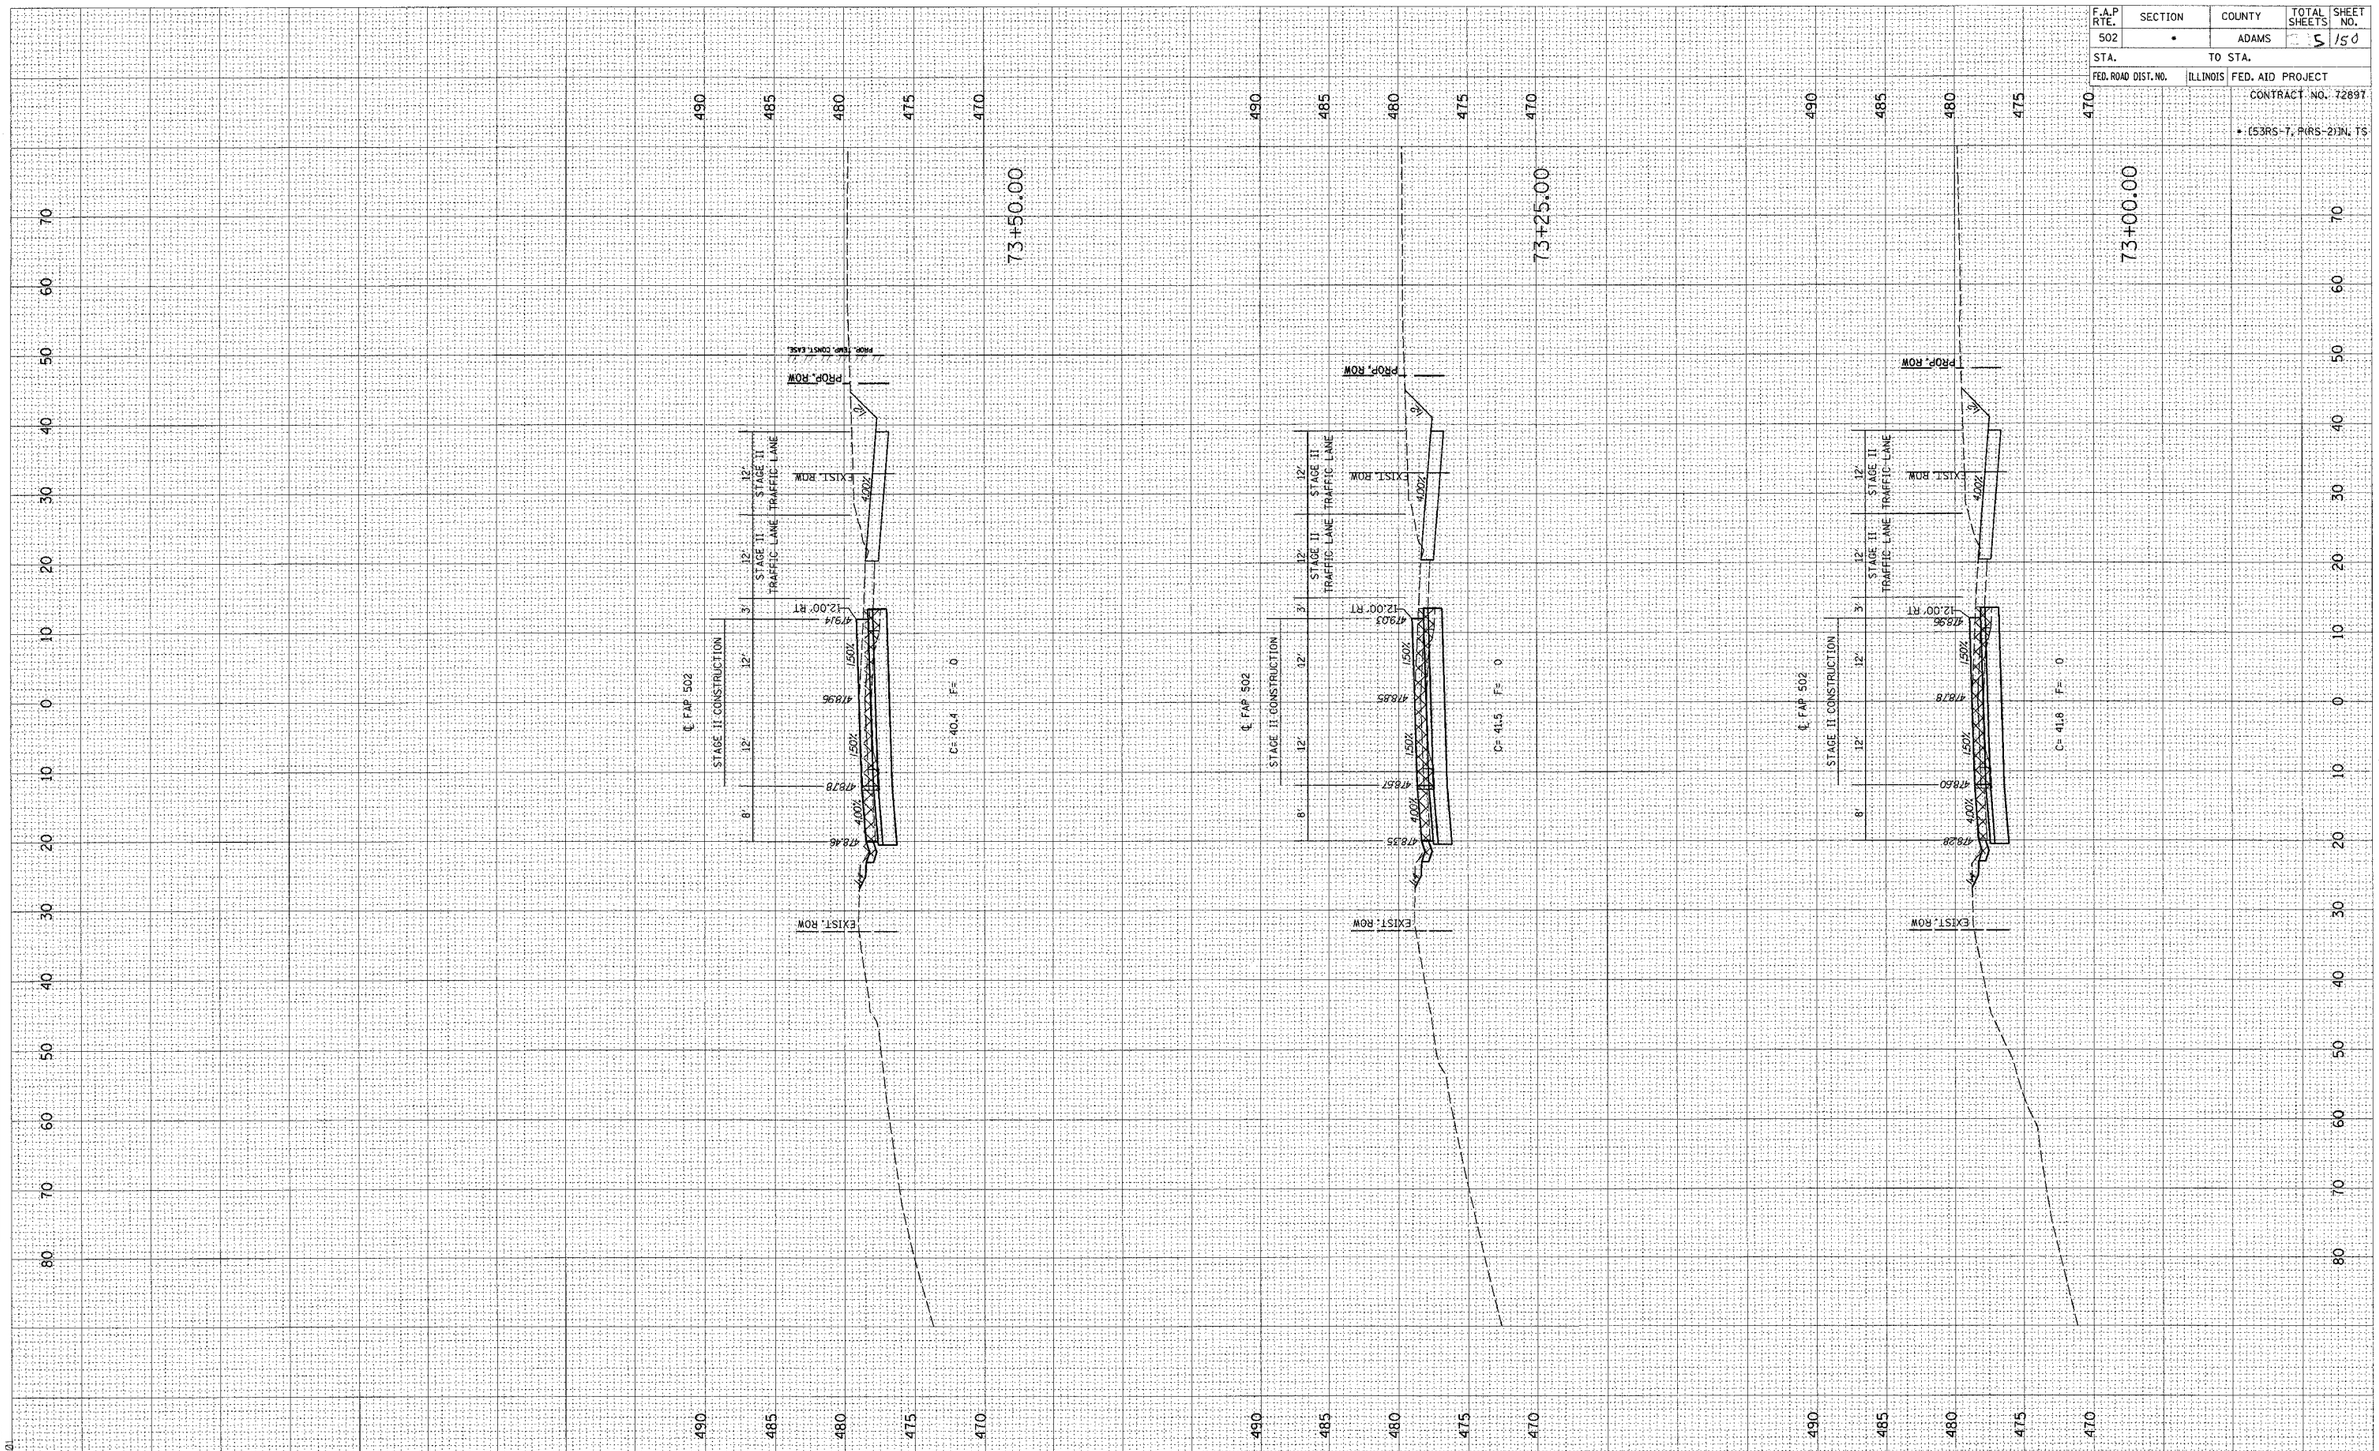

FINAL SURVEY | NOTE BOOK NO. | SURVEYED | PLOTTED | TEMPLATE | AREAS | AREAS CHECKED | BY | DATE

ORIGINAL SURVEY | NOTE 1 | NO. | SURVEYED | PLOTTED | TEMPLATE | AREAS | AREAS CHECKED | BY | DATE

c:\projects\d653004\woolpert_080204\s2_xshts.dgn
2/3/2005
•REF01

D6 PROJECT: D653004 FILE: \WOOLPERT 080204\S2 XSHTS.DGN

STAGE 2 - FAP 502 (IL 57) STA. 73+00 - 73+50