F.A.P RTE.	SECTION	COUNTY	TOTAL SHEETS	SHEET NO.
502	•	ADAMS	315	193
STA.		TO STA.		
FED. ROAD DIST. NO.	ILLINOIS	FED. AID PROJECT		

CONTRACT NO. 72897

• E53RS-7, P(RS-2)IN, TS

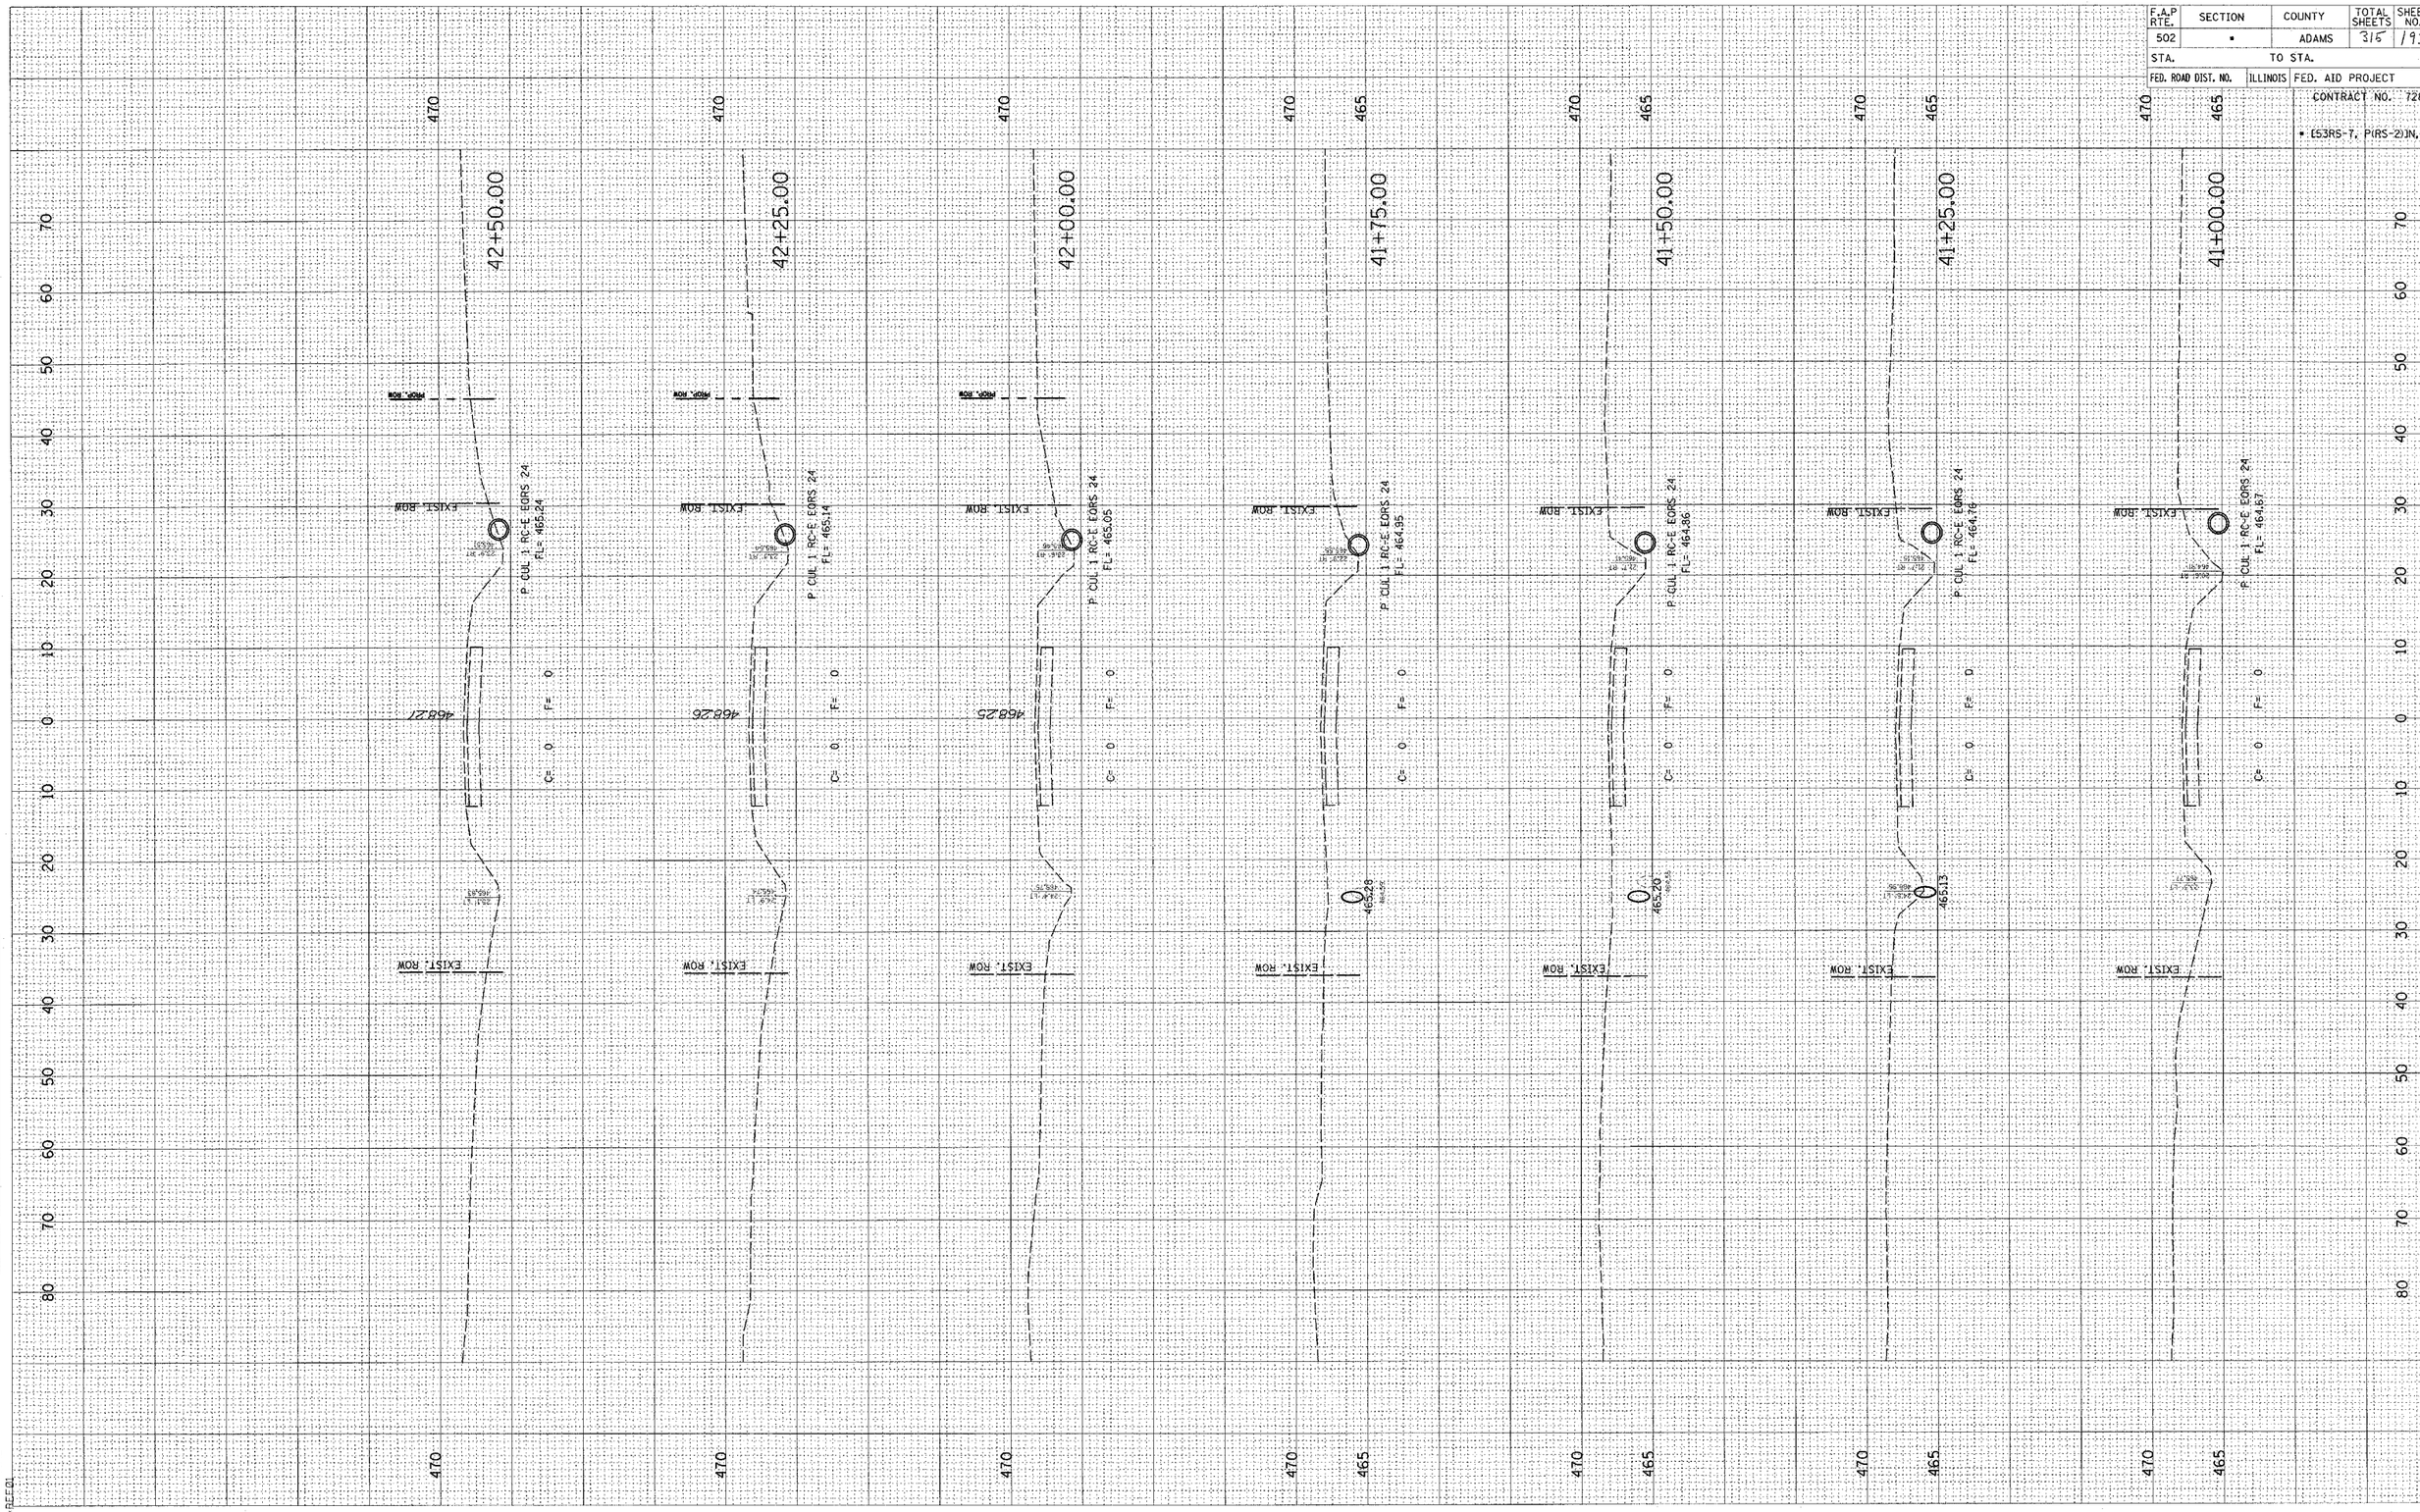

FINAL SURVEY		BY	DATE
NOTE BOOK NO.	SURVEYED		
	PLOTTED		
	TEMPLATE		
	AREAS		
	AREAS CHECKED		

ORIGINAL SURVEY		BY	DATE
NOTE BOOK NO.	SURVEYED		
	PLOTTED		
	TEMPLATE		
	AREAS		
	AREAS CHECKED		

•DGN-SPEC•
•DATE-TIME•
•REF01

D6 PROJECT: D653004 FILE: \WOOLPERT 080204\S3 XSHTS.DGN

STAGE 3 - FAP 502 (IL 57) - RADIO RD. STA. 41+00 - 42+50