F.A.P RTE.	SECTION	COUNTY	TOTAL SHEETS	SHEET NO.
502	•	ADAMS	35	221
STA.		TO STA.		
FED. ROAD DIST. NO.	ILLINOIS	FED. AID PROJECT		

CONTRACT NO. 72897

• [53RS-7, P(RS-2)]N, TS

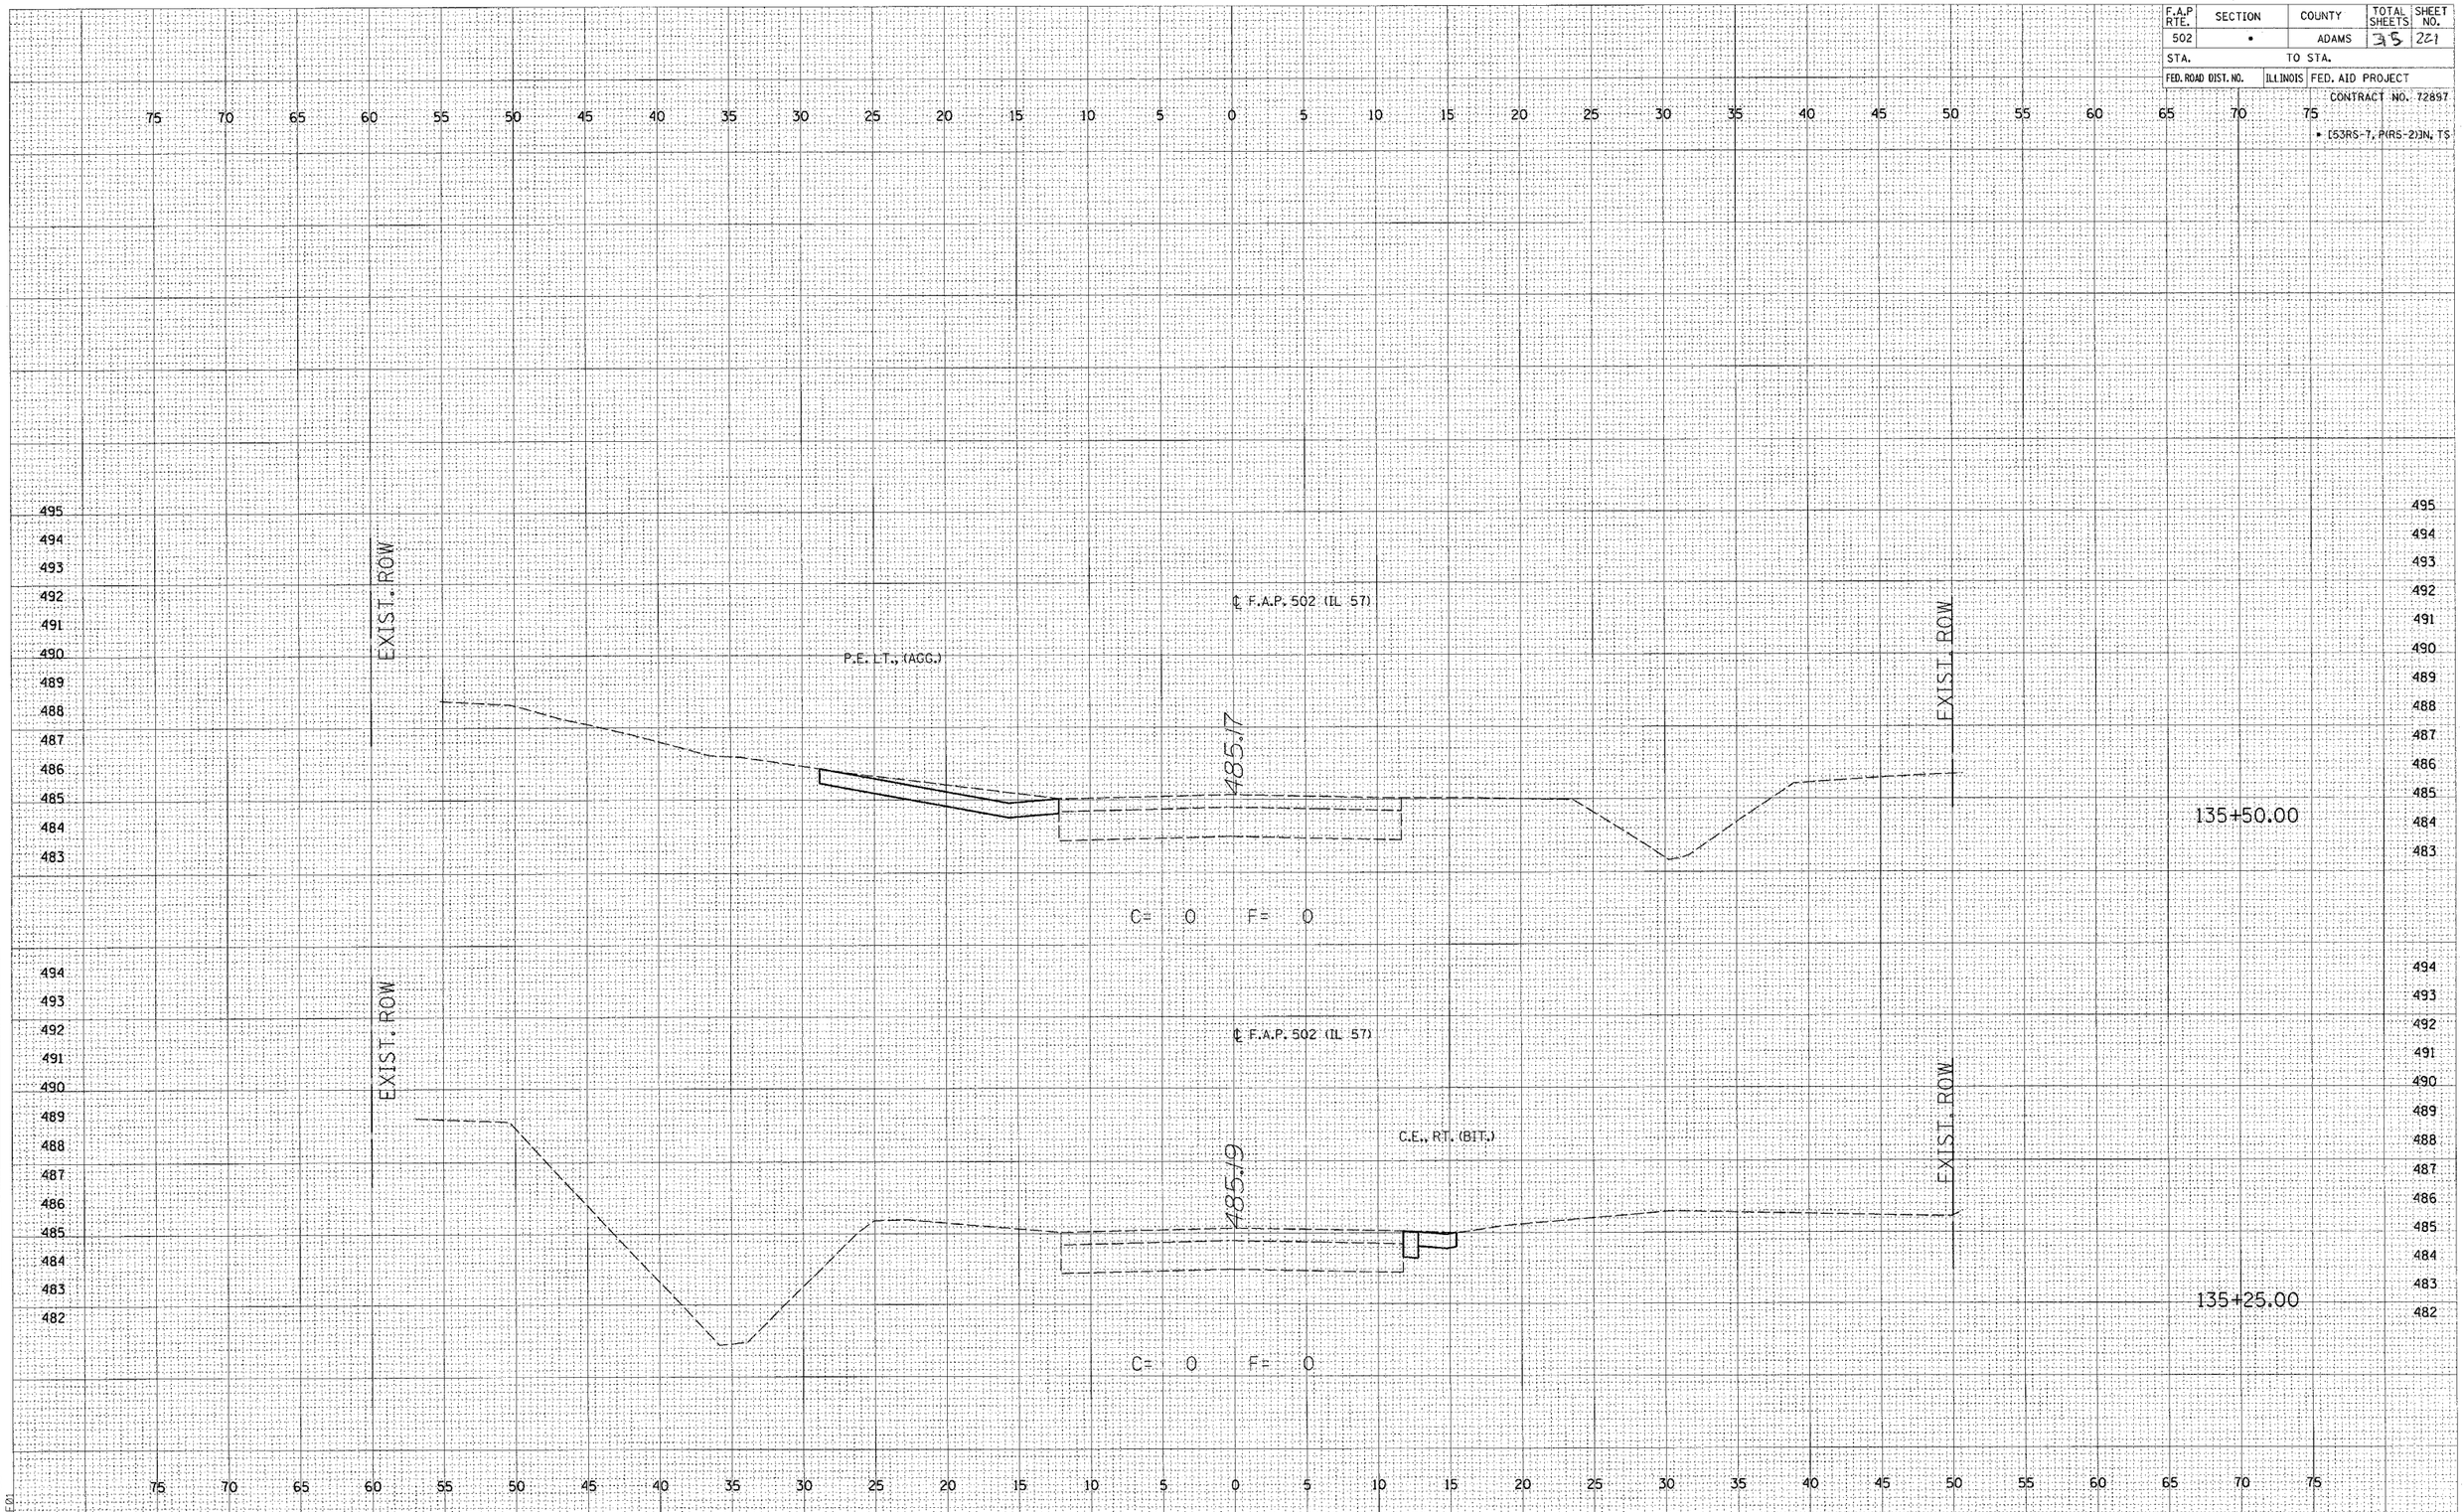

FINAL SURVEY | NOTE BOOK NO. | SURVEYED | PLOTTED | TEMPLATE | AREAS | AREAS CHECKED | BY | DATE

ORIGINAL SURVEY | NOTE BOOK NO. | SURVEYED | PLOTTED | TEMPLATE | AREAS | AREAS CHECKED | BY | DATE

c:\projects\d653004\i157bxshts.dgn
2/4/2005
*REF01

D6 PROJECT: D653004 FILE: IL57BXSHTS.DGN

FAP 502 (IL 57) STA. 135+25 - 135+50