F.A.P RTE.	SECTION	COUNTY	TOTAL SHEETS	SHEET NO.
502	*	ADAMS	315	228
STA.		TO STA.		
FED. ROAD DIST. NO.	ILLINOIS	FED. AID PROJECT		

CONTRACT NO. 72897

* [53RS-7, P(RS-2)]N, TS

ORIGINAL SURVEY / FINAL SURVEY — NOTE BOOK — NO. — BY — DATE

SURVEYED — PLOTTED — TURF — AREAS — AREAS CHECKED

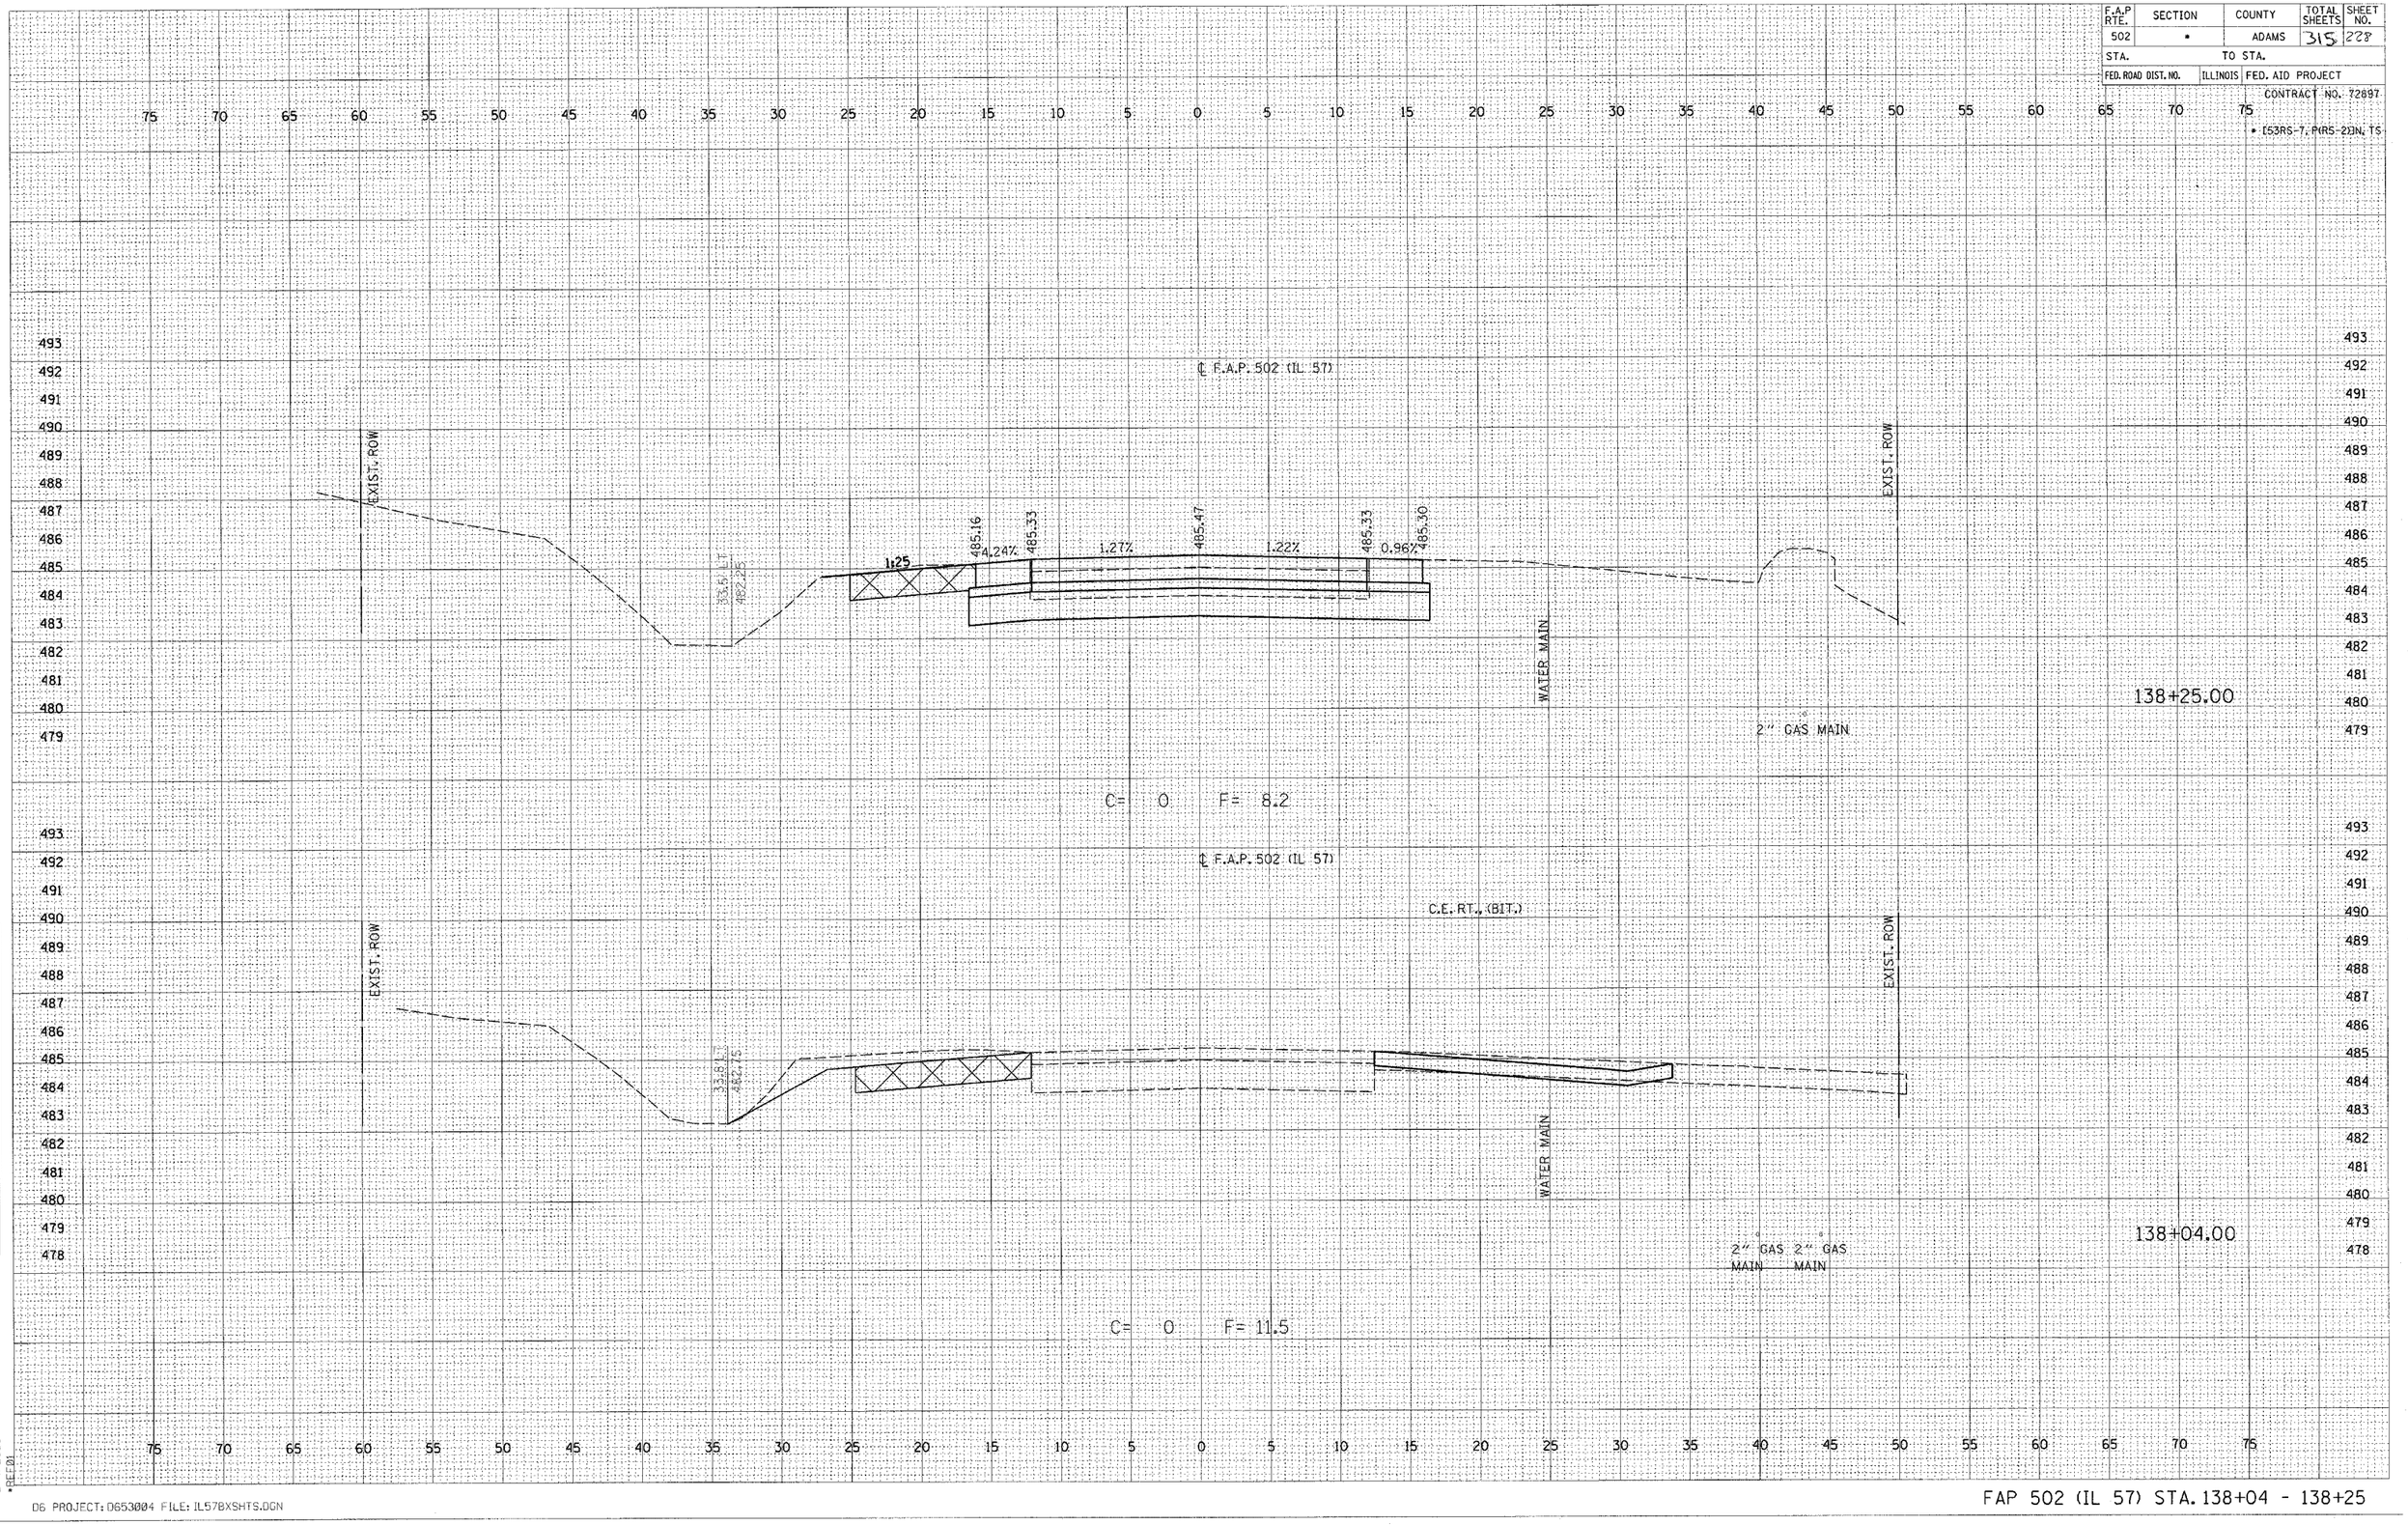

c:\projects\d653004\il57bxshts.dgn
2/4/2025
*REF01

D6 PROJECT: D653004 FILE: IL57BXSHTS.DGN

FAP 502 (IL 57) STA. 138+04 - 138+25