F.A.P RTE.	SECTION	COUNTY	TOTAL SHEETS	SHEET NO.
502	•	ADAMS	315	294
STA.		TO STA.		
FED. ROAD DIST. NO.	ILLINOIS	FED. AID PROJECT		

CONTRACT NO. 72897

• 053RS-7, P(RS-2)3N, TS

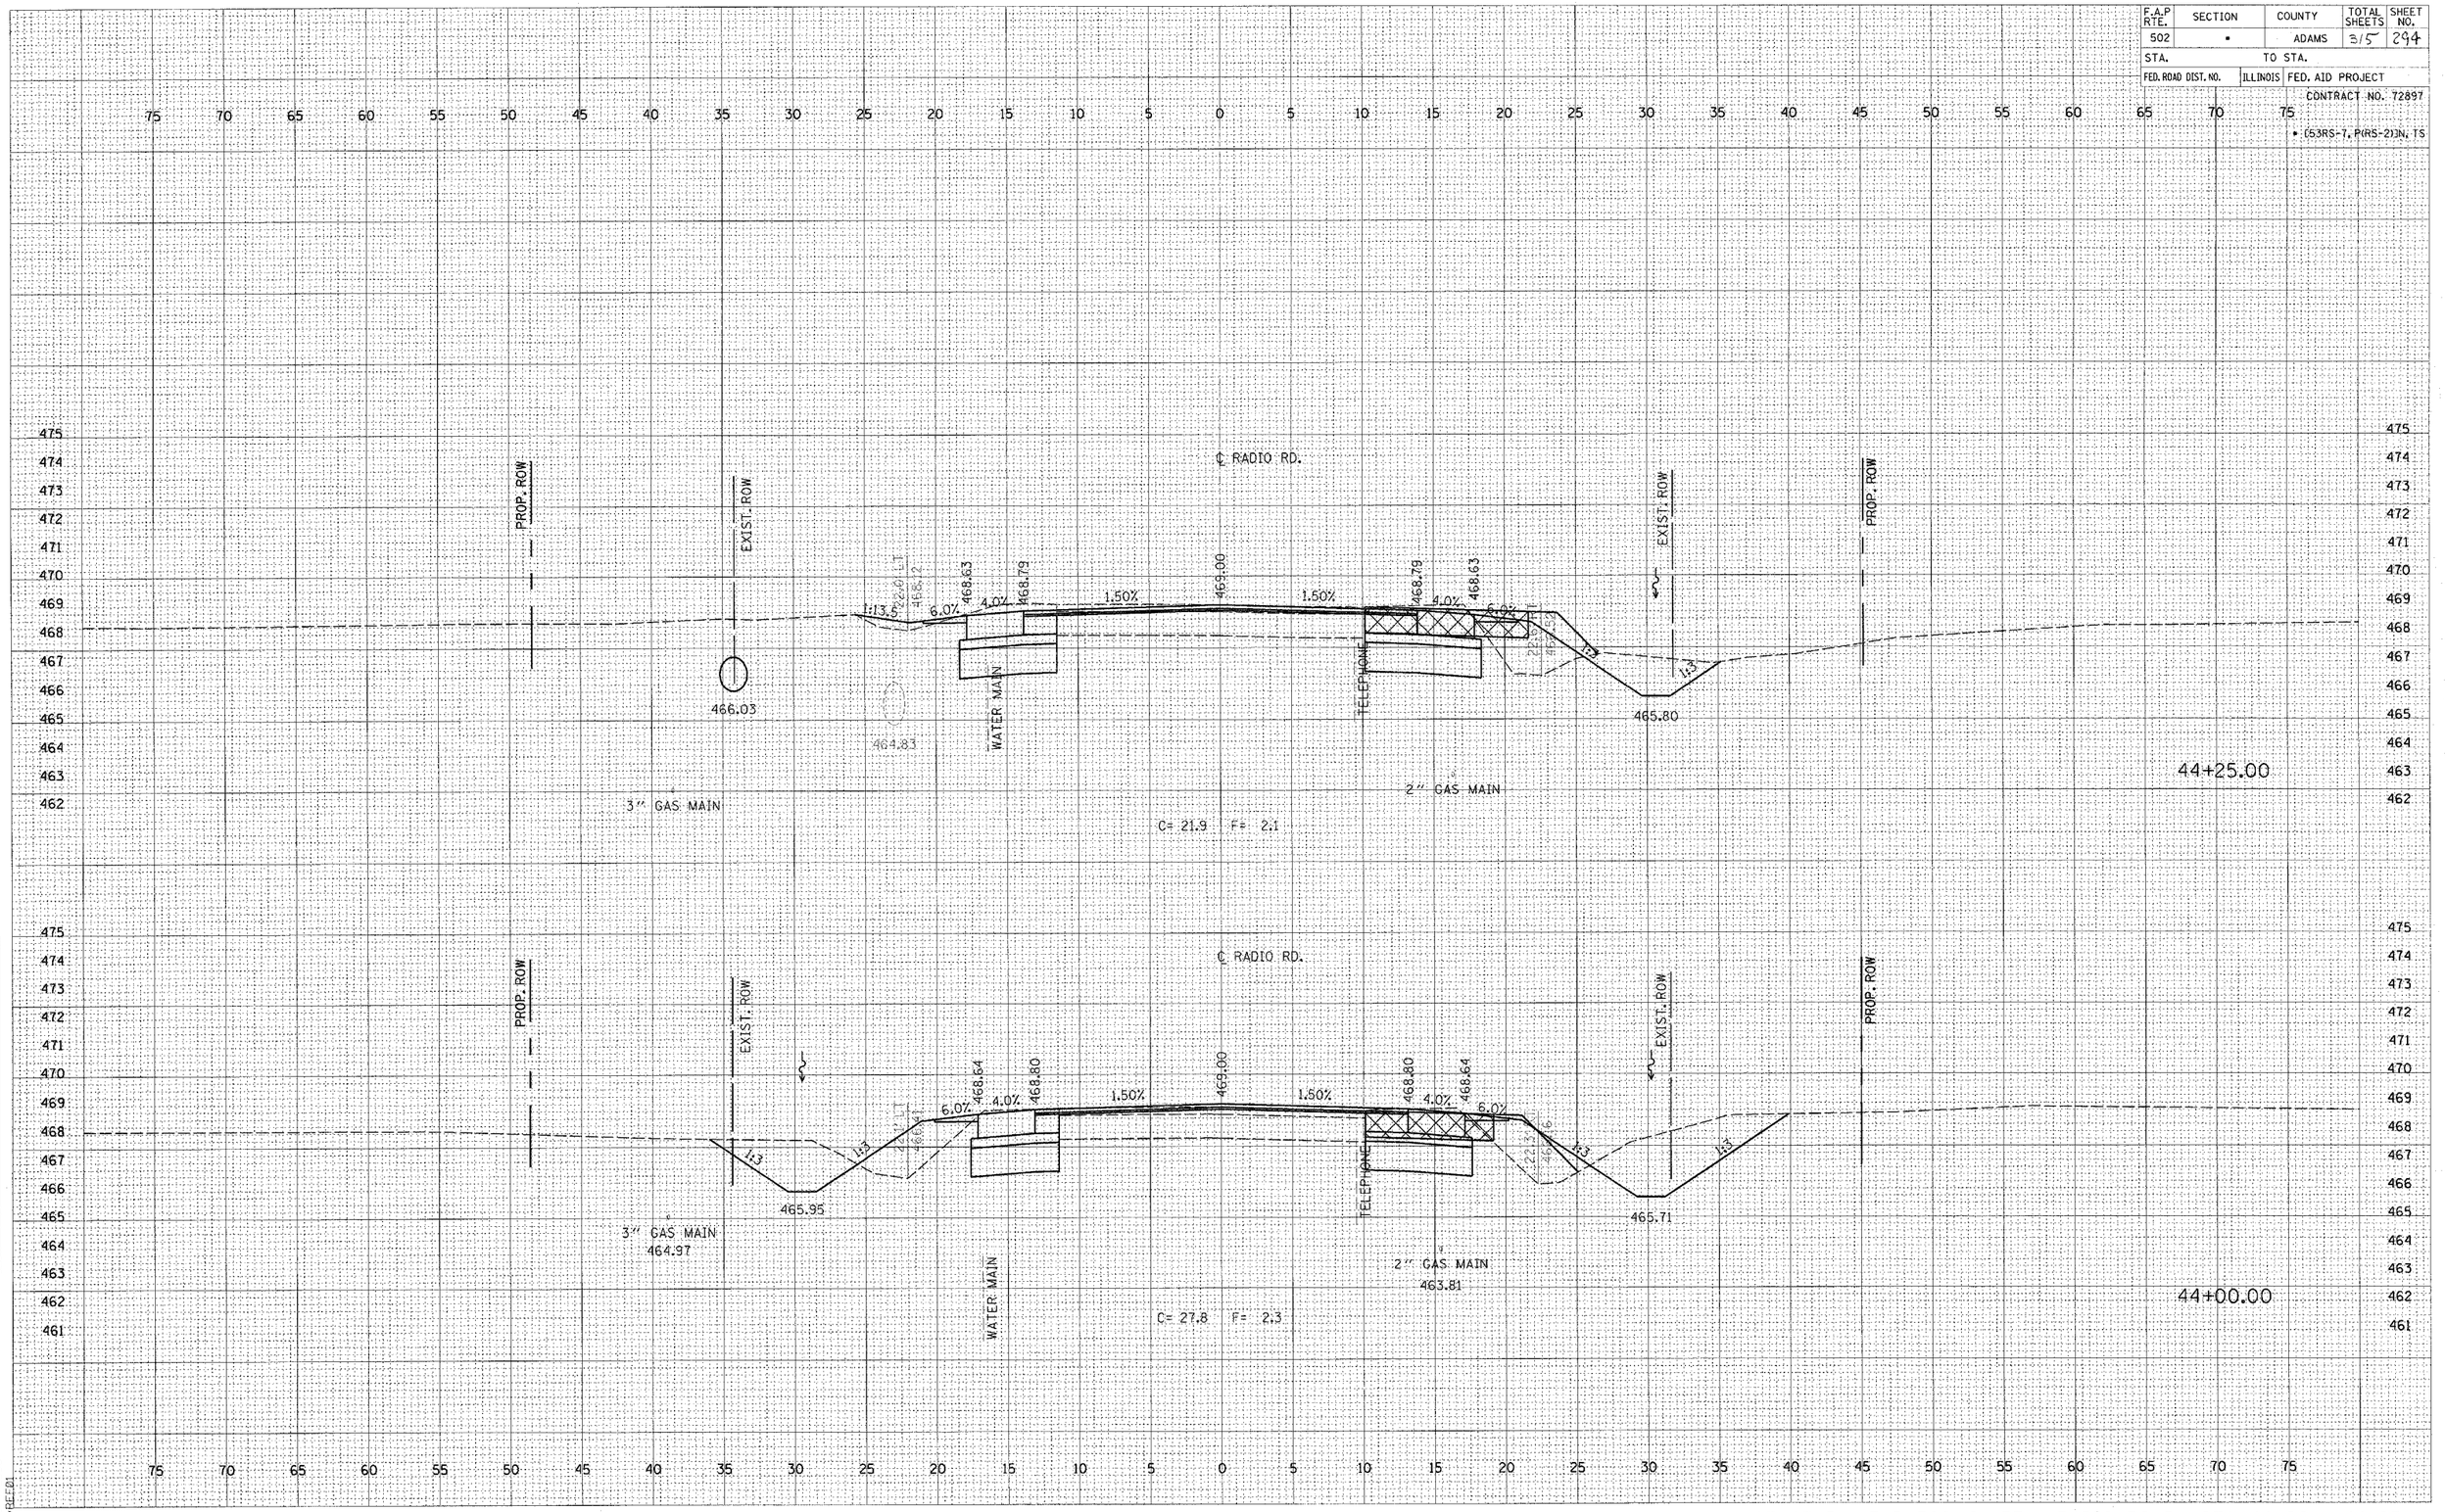

FINAL SURVEY — SURVEYED, PLOTTED, TEMPLATE, AREAS, AREAS CHECKED — NOTE BOOK — NO. — BY — DATE

ORIGINAL SURVEY — SURVEYED, PLOTTED, TEMPLATE, AREAS, AREAS CHECKED — NOTE BOOK — NO. — BY — DATE

c:\projects\d653004\d653004xshts.dgn
2/4/2005
•REID

D6 PROJECT: D653004 FILE: D653004XSHTS.DGN

STAGE 5 - FAP 502 (IL 57) - RADIO ROAD STA. 44+00 - 44+25