F.A.P RTE.	SECTION	COUNTY	TOTAL SHEETS	SHEET NO.
502	•	ADAMS	315	363
STA.		TO STA.		
FED. ROAD DIST. NO.	ILLINOIS	FED. AID PROJECT		

CONTRACT NO. 72897

• [53RS-7, P(RS-2)]N, TS

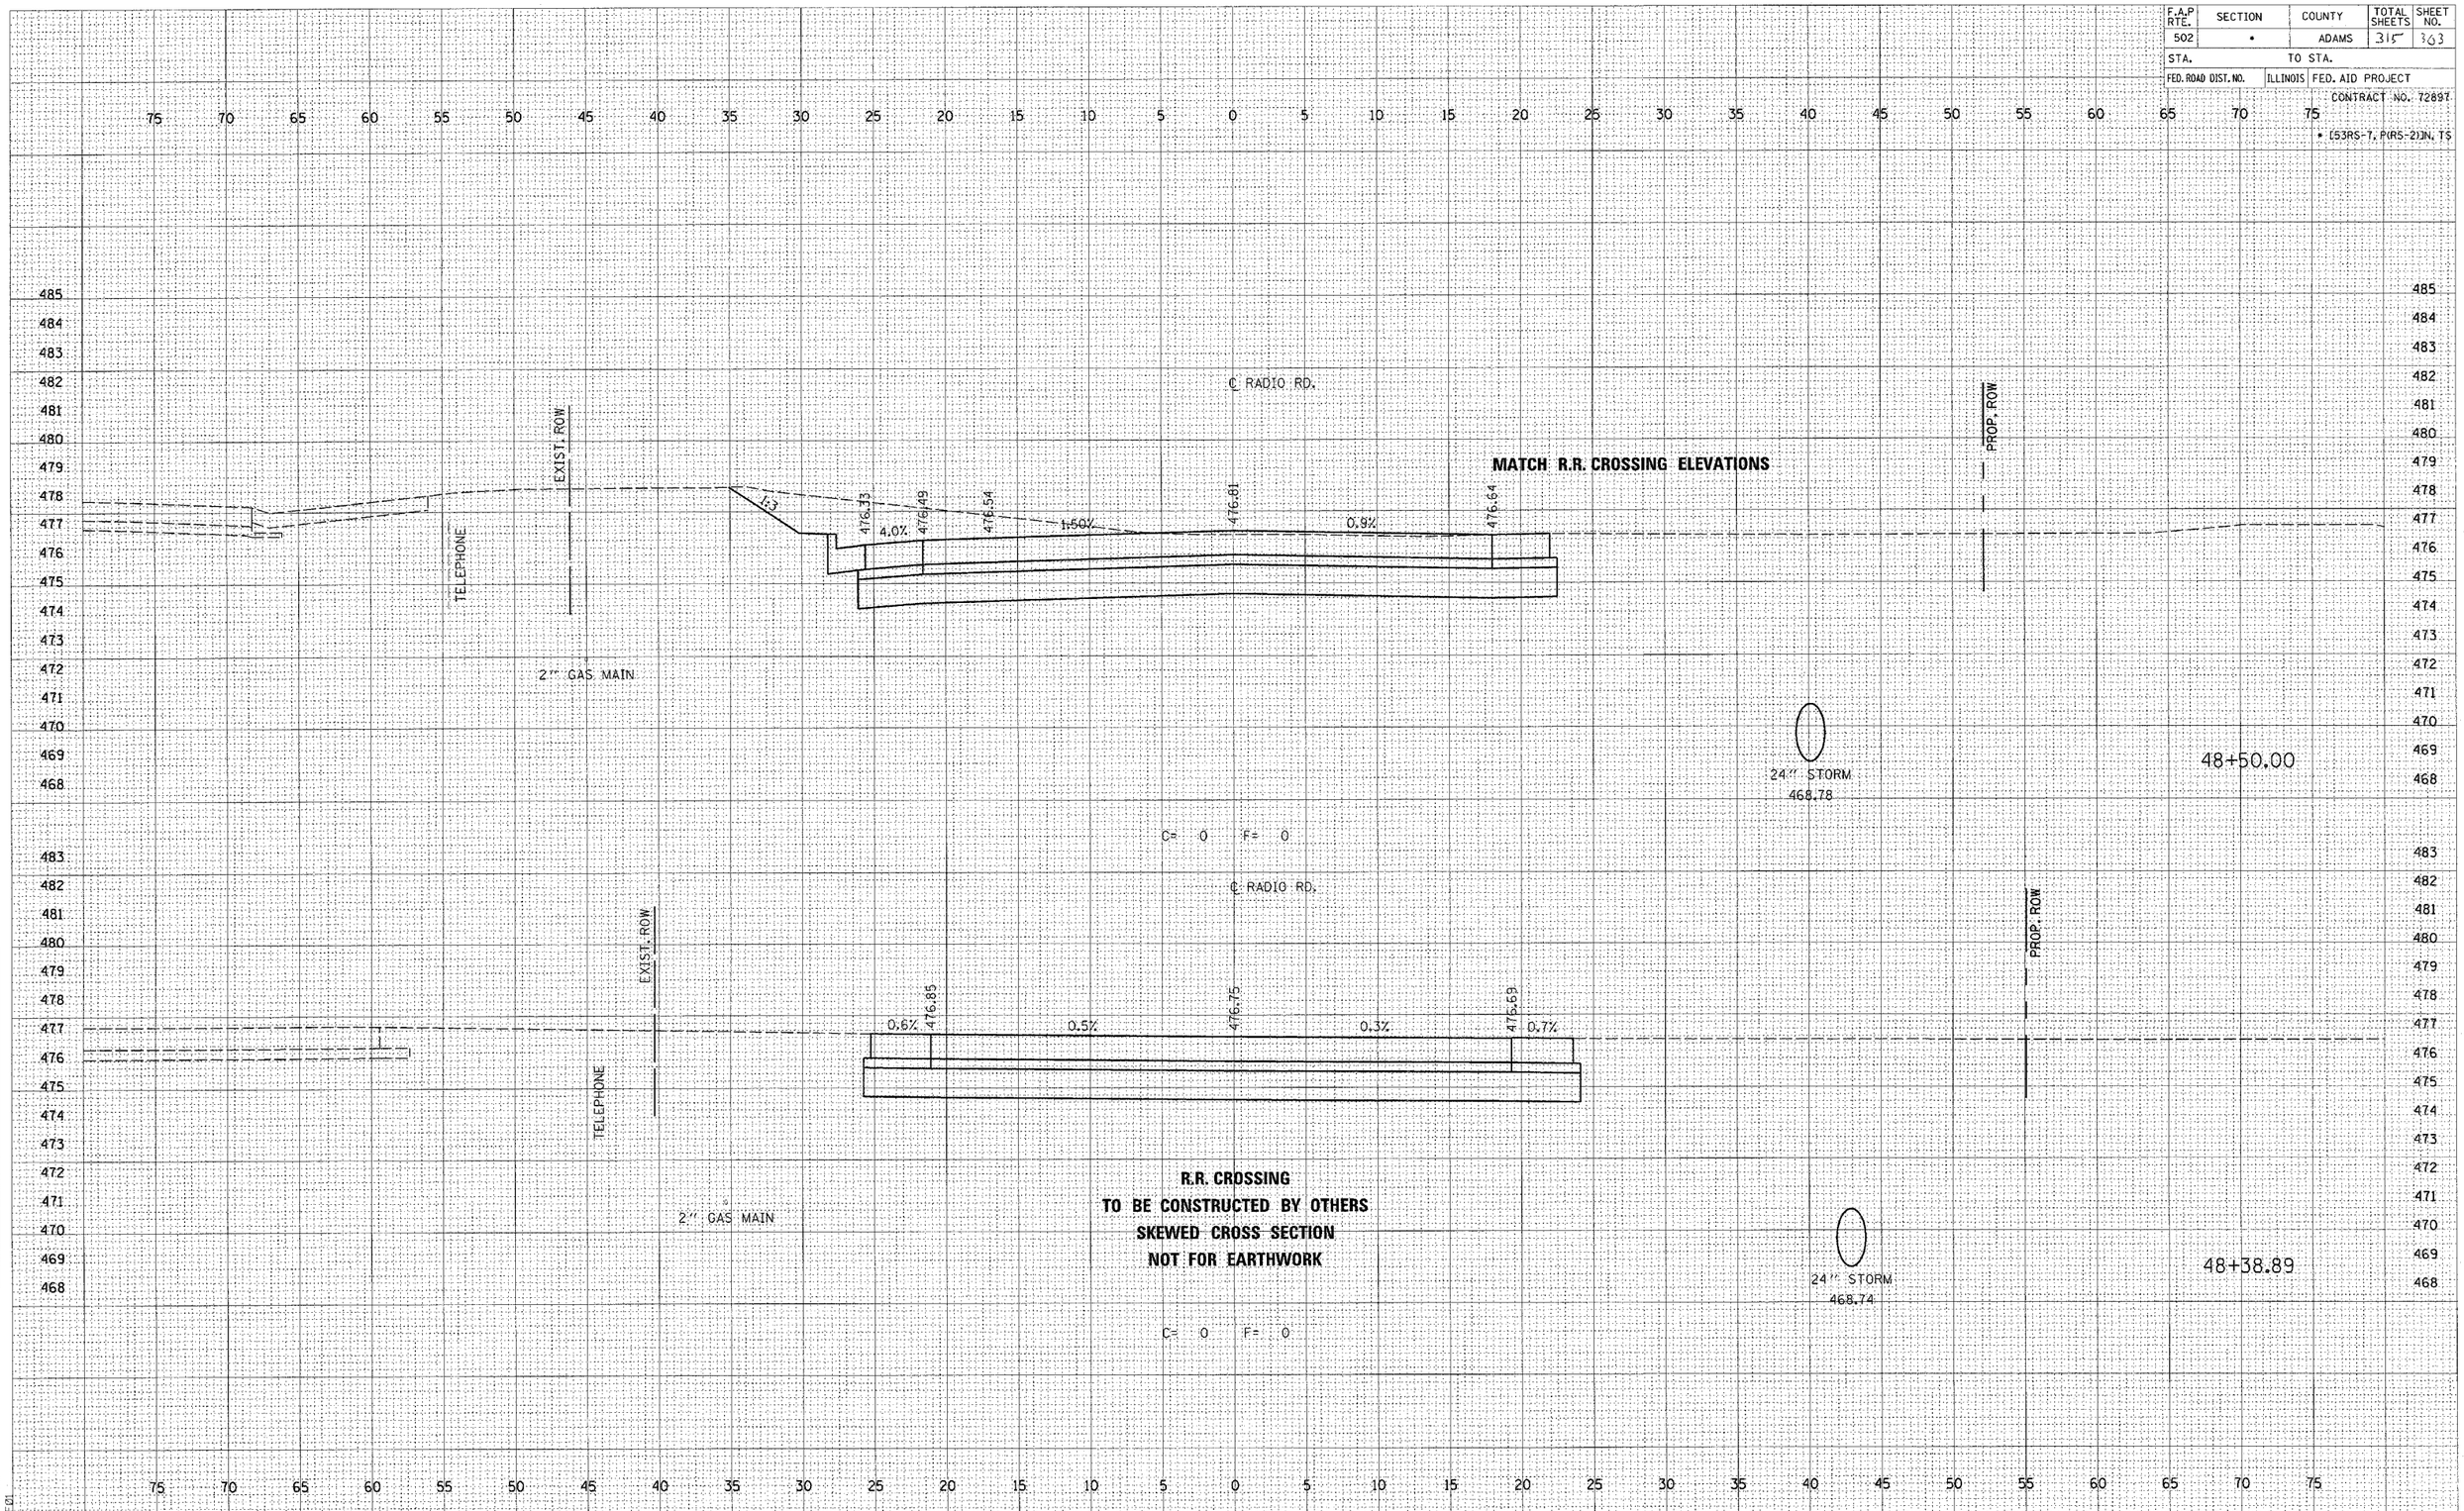

FINAL SURVEY NOTE BOOK NO. SURVEYED PLOTTED TEMPLATE AREAS AREAS CHECKED BY DATE

ORIGINAL SURVEY NOTE BOOK NO. SURVEYED PLOTTED TEMPLATE AREAS AREAS CHECKED BY DATE

c:\projects\d653004\d653004xshts.dgn
2/4/2005
•REF01

D6 PROJECT: D653004 FILE: D653004XSHTS.DGN

FAP 502 (IL 57) - RADIO ROAD STA. 48+38.89 - 48+50