FAP ROUTE	SECTION	COUNTY	TOTAL SHEETS	SHEET NO
600	51RS-3	*	347	17
STA.	TO STA.			
CONTRACT : 76563				

* ST. CLAIR & MONROE COUNTIES

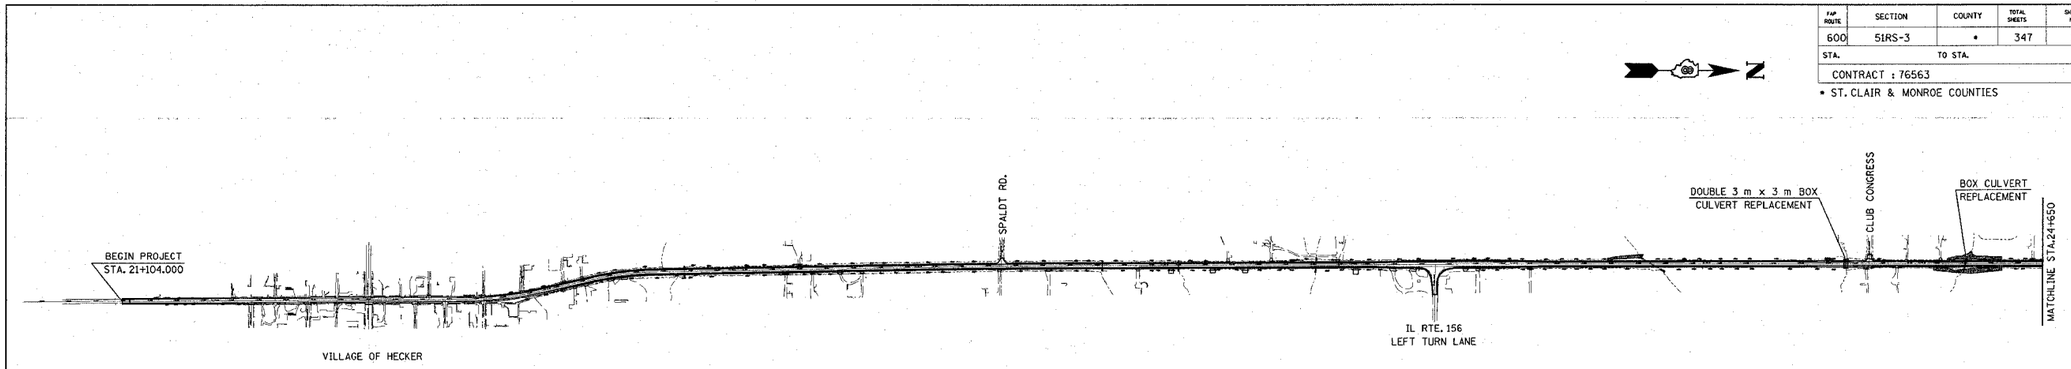

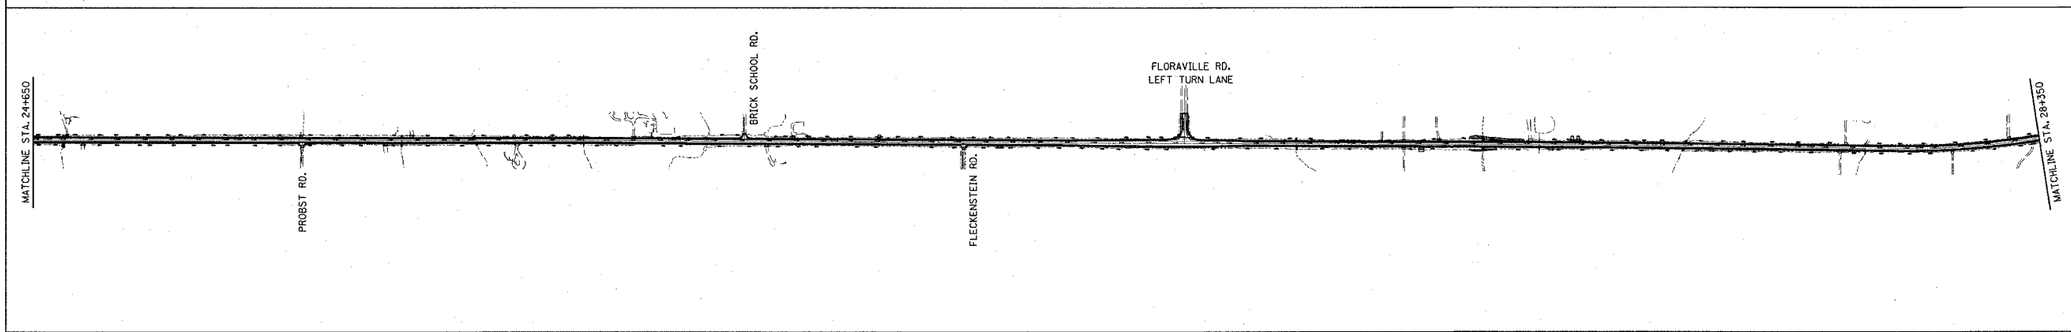

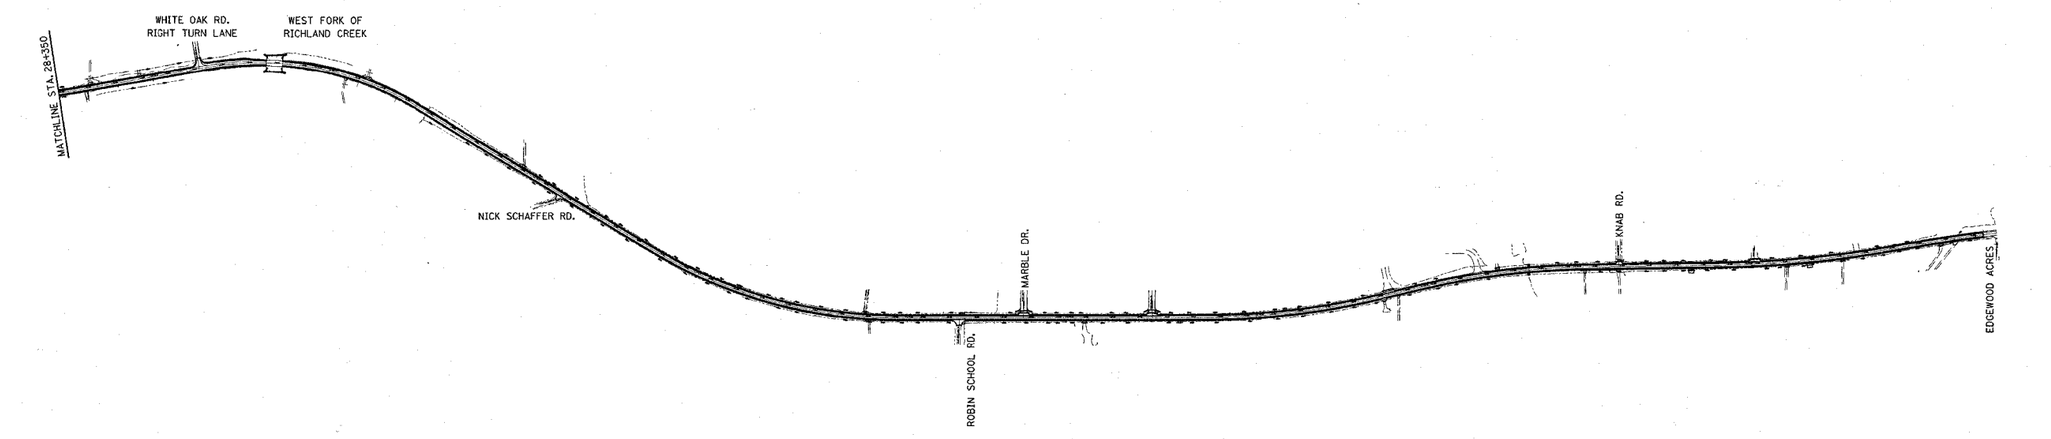

PLAN	BY	DATE
DRAWING NO.		
NOTE BOOK		
NO.		

ALIGNMENT CHECKED
ALIGNMENT ACCEPTED
CAD FILE NAME

3/29/2005
1:58:59 PM
e:\projects\ref\dgn\pln_tie.dgn LVL=63
C:\projects\ref\dgn\tie0858.dgn LVL=63
C:\projects\ref\topo_gr.dgn LVL=34,36,62

ALL DIMENSIONS ARE IN mm
UNLESS DESIGNATED OTHERWISE

REVISIONS	
NAME	DATE

ILLINOIS DEPARTMENT OF TRANSPORTATION

PROJECT LAYOUT SHEET

FAP ROUTE 600
SECTION 51RS-3
ST. CLAIR & MONROE COUNTIES

DRAWN BY:

PLOT DATE: Tuesday March 29, 2005 @ 1:58:59 PM