• ST. CLAIR & MONROE COUNTIES

FAP ROUTE	SECTION	COUNTY	TOTAL SHEETS	SHEET NO
600	51RS-3	•	347	25
STA.		TO STA.		
CONTRACT : 76563				

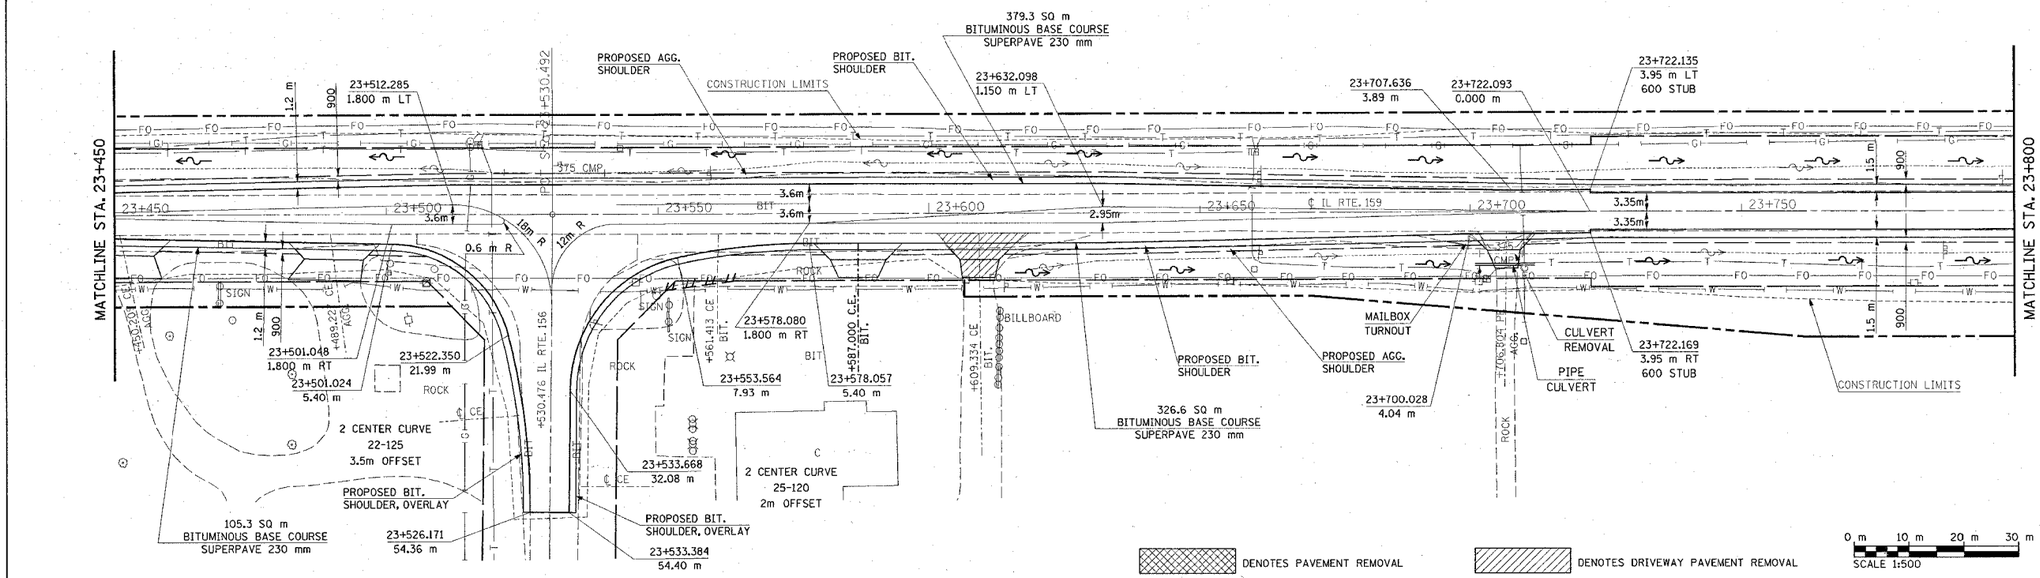

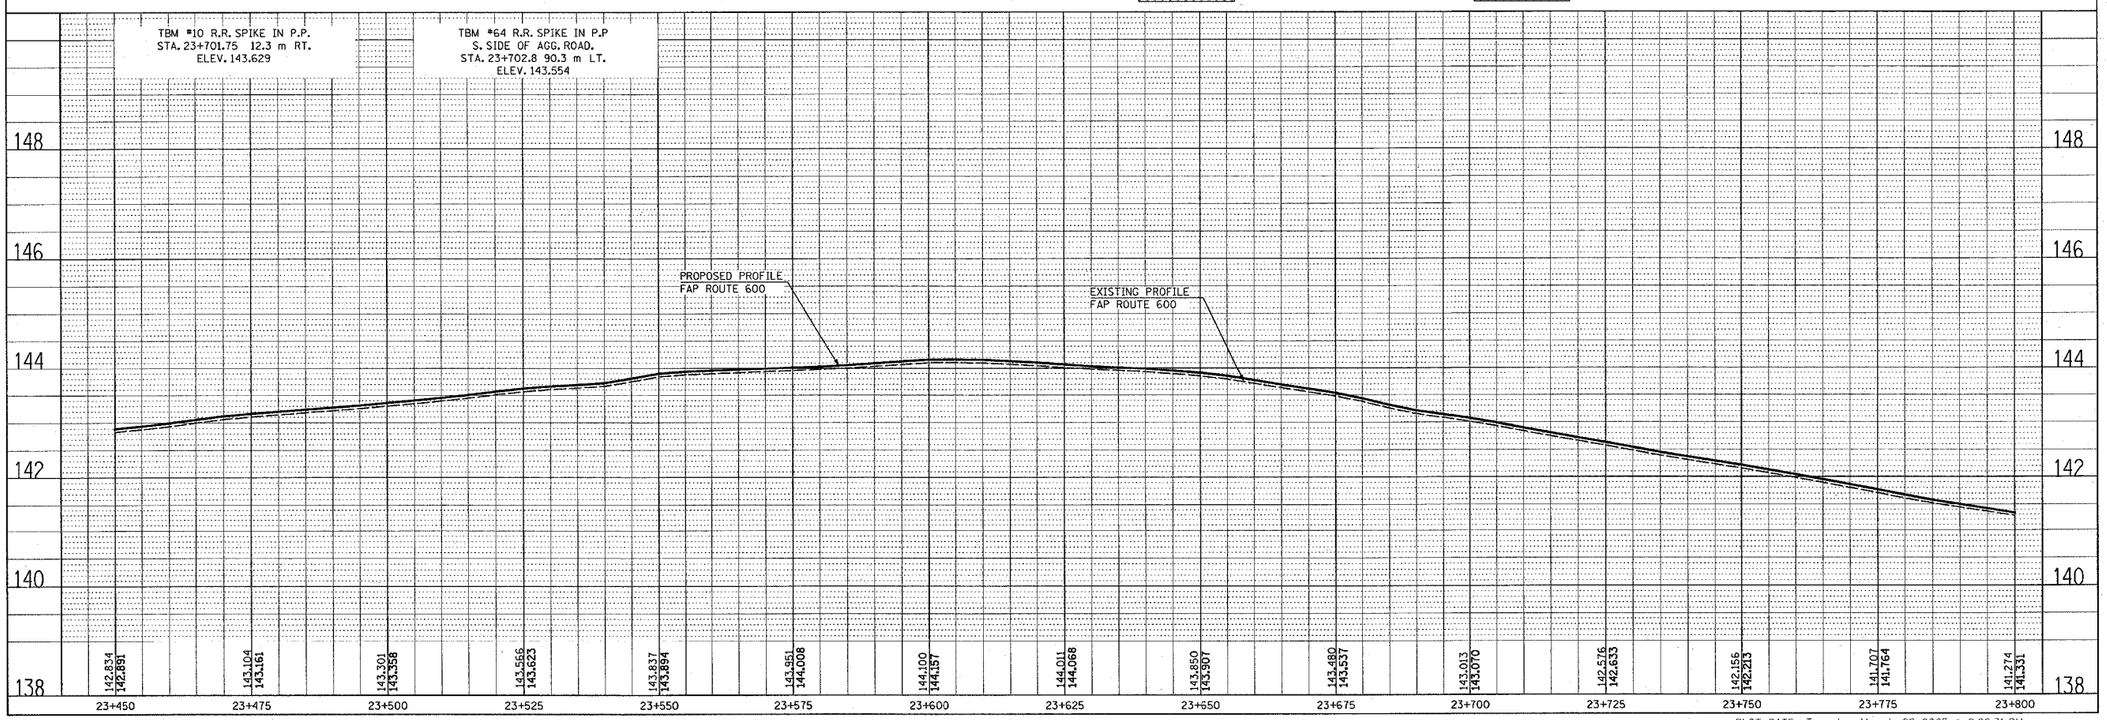

PLOT DATE: Tuesday March 29, 2005 @ 2:02:31 PM

PLAN		BY	DATE
SURVEYED			
PLOTTED			
ALIGNMENT CHECKED			
NOTE BOOK	BLOCK PVT. CHECKED		
NO.	FILE NAME		

PROFILE		BY	DATE
SURVEYED			
PLOTTED			
GRADES CHECKED			
NOTE BOOK	BALANCED		
NO.	STRUCTURE NOTAPPROVED		

3/29/2005
Tuesday, March 29, 2005 @ 2:02:31 PM
G:\projects\vef\bridge\vef_LV1-63
G:\projects\vef\bridge\vef_LV2-8,11,14,26-28,32,34-36,38-42,44-47,49,50,55-57-59
G:\projects\vef\bridge\vef_LV2-24-25,30,37-40,42-48,49-50,57-59
G:\projects\vef\bridge\vef_LV2-8,11,14,26-28,32,34-36,38-42,44-47,49,50,55-57-59
G:\projects\vef\rifle02.dgn LV=6,48,59
G:\projects\vef\rifle03.dgn LV=3,43