• ST. CLAIR & MONROE COUNTIES

FAP ROUTE	SECTION	COUNTY	TOTAL SHEETS	SHEET NO
600	51RS-3	•	347	131
STA.	TO STA.			
CONTRACT : 76563				

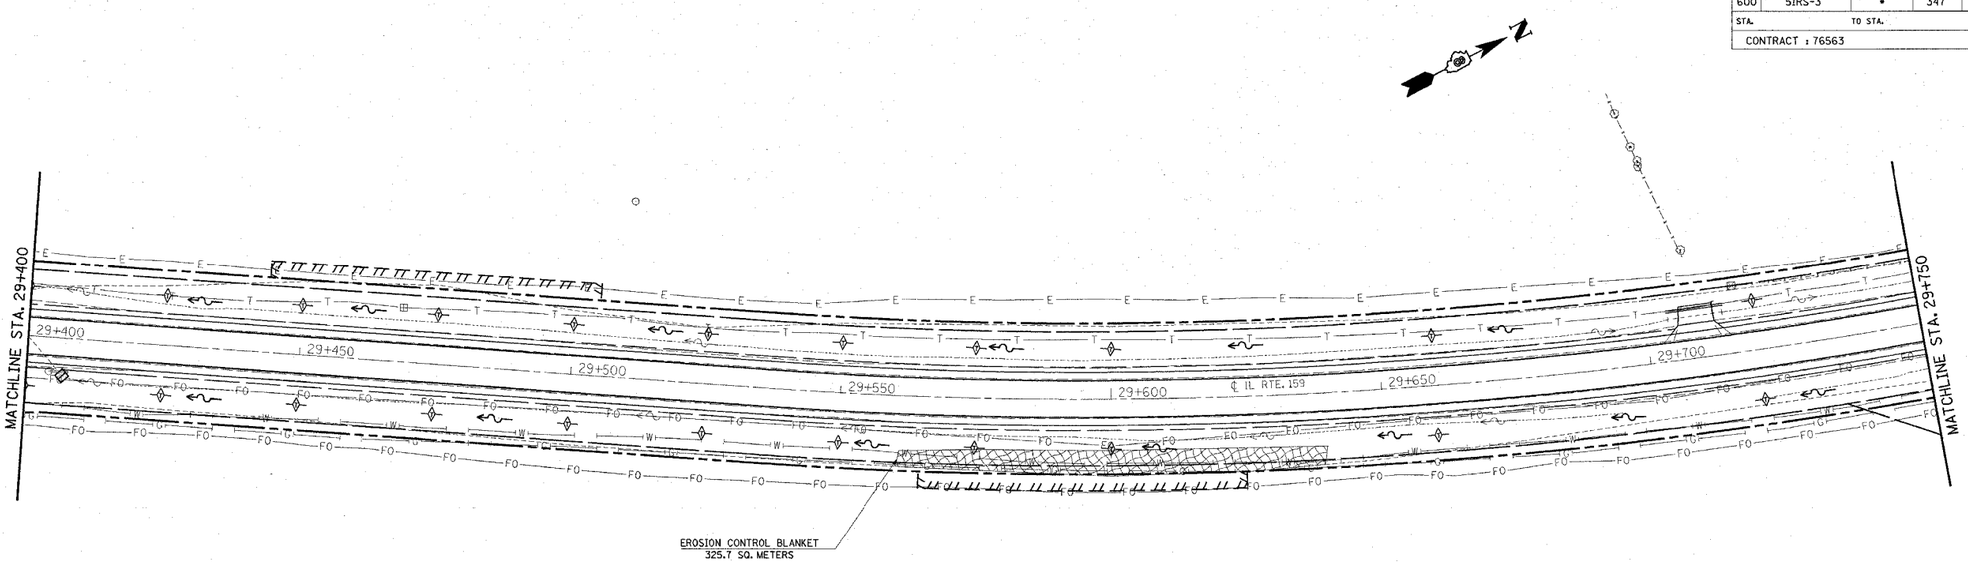

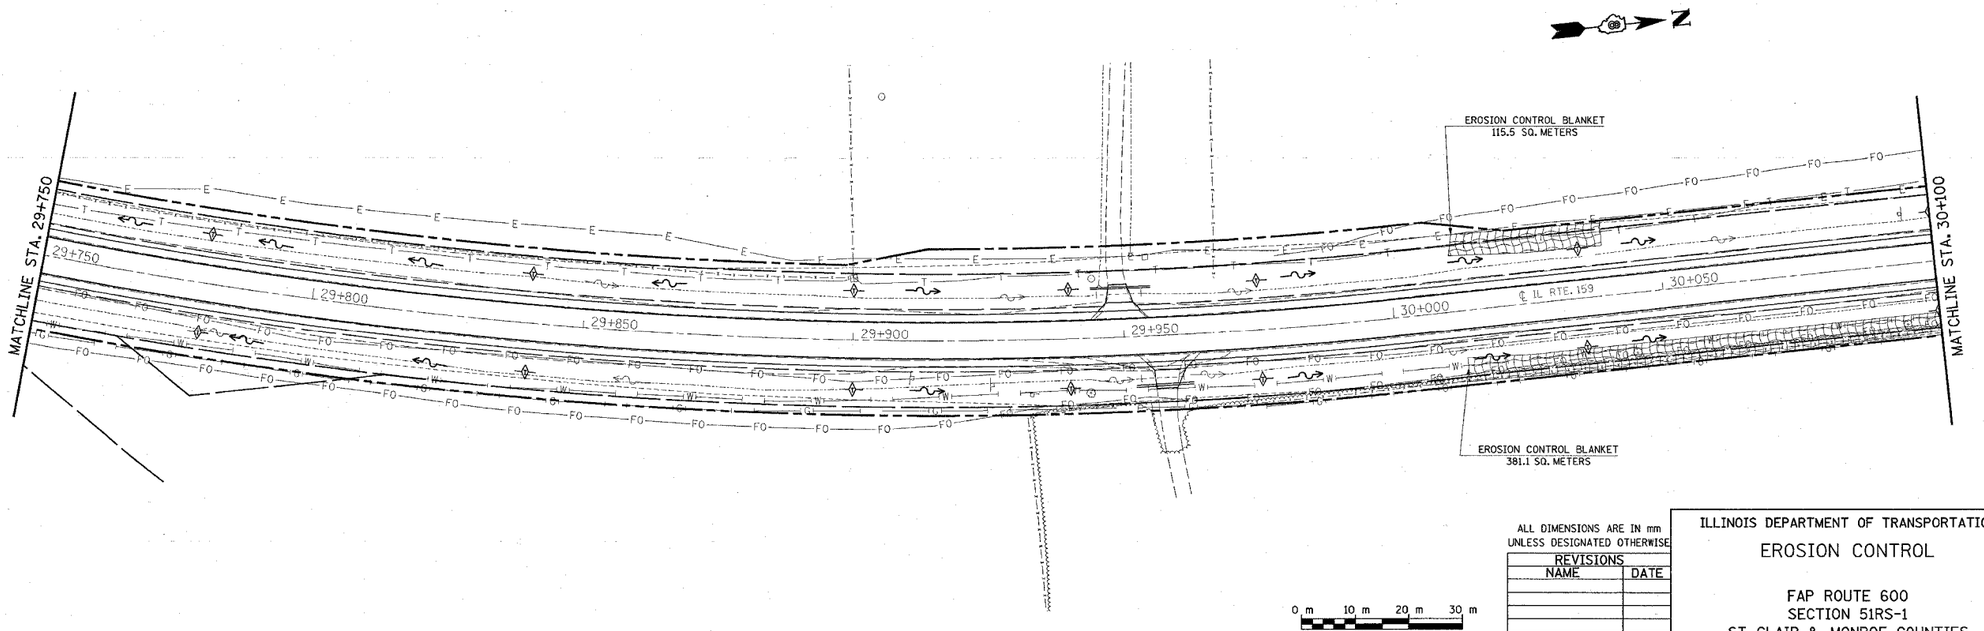

ALL DIMENSIONS ARE IN mm
UNLESS DESIGNATED OTHERWISE

REVISIONS	
NAME	DATE

ILLINOIS DEPARTMENT OF TRANSPORTATION

EROSION CONTROL

FAP ROUTE 600
SECTION 51RS-1
ST. CLAIR & MONROE COUNTIES

DRAWN BY:

PLOT DATE: Tuesday March 29, 2005 @ 2:04:27 PM

PLAN
NOTE BOOK
NO.
COMPUTED
PLOTTED
ALIGNMENT CHECKED
RE-SURVEYED
CADD FILE NAME
BY
DATE

3/29/2005
Tuesday March 29, 2005 @ 2:04:27 PM
c:\projects\rwd1389\plan\area02plot.dgn LV=1,63
C:\projects\ref\cliffside2.dgn LV=2,6,10,28,72,24-29,35,37-48,42-49,50,55,57,59
C:\projects\ref\cliffside3.dgn LV=2,6,10,28,...,24-29,35,37-40,42-49,50,55,57,59
C:\projects\ref\cliffside4.dgn LV=2,6,10,14-18,28...,24-29,35,37-40,42-49,50,55,57,59
C:\projects\ref\cliffside5.dgn LV=2,6,10,14-18,28,72,24-29,35,37-48,42-49,50,55,57,59
C:\projects\ref\cliffside6.dgn LV=2,6,10,14-18,28,72,24-29,35,37-48,42-49,50,55,57,59
C:\projects\ref\cliffside7.dgn LV=2,6,10,14-18,28,72,24-29,35,37-48,42-49,50,55,57,59
C:\projects\ref\cliffside8.dgn LV=2,6,10,14-18,28,72,24-29,35,37-48,42-49,50,55,57,59
C:\projects\ref\cliffside9.dgn LV=2,6,10,14-18,28,72,24-29,35,37-48,42-49,50,55,57,59
C:\projects\ref\cliffside10.dgn LV=2,6,10,14-18,28,72,24-29,35,37-48,42-49,50,55,57,59
C:\projects\ref\cliffside11.dgn LV=2,6,10,14-18,28,72,24-29,35,37-48,42-49,50,55,57,59
C:\projects\ref\cliffside12.dgn LV=6,40,59