FAI ROUTE	SECTION	COUNTY	TOTAL SHEETS	SHEET NO
64	82-7RS-1, 82-7HB, 2I	ST. CLAIR	89	46
STA.	TO STA.			
CONTRACT NO.: 76813				

PLAN
SURVEYED
DATE
NOTE BOOK
NO.
ALIGNMENT CHECKED
PLAN PREPARED
PDD FILE NAME
BY
DATE

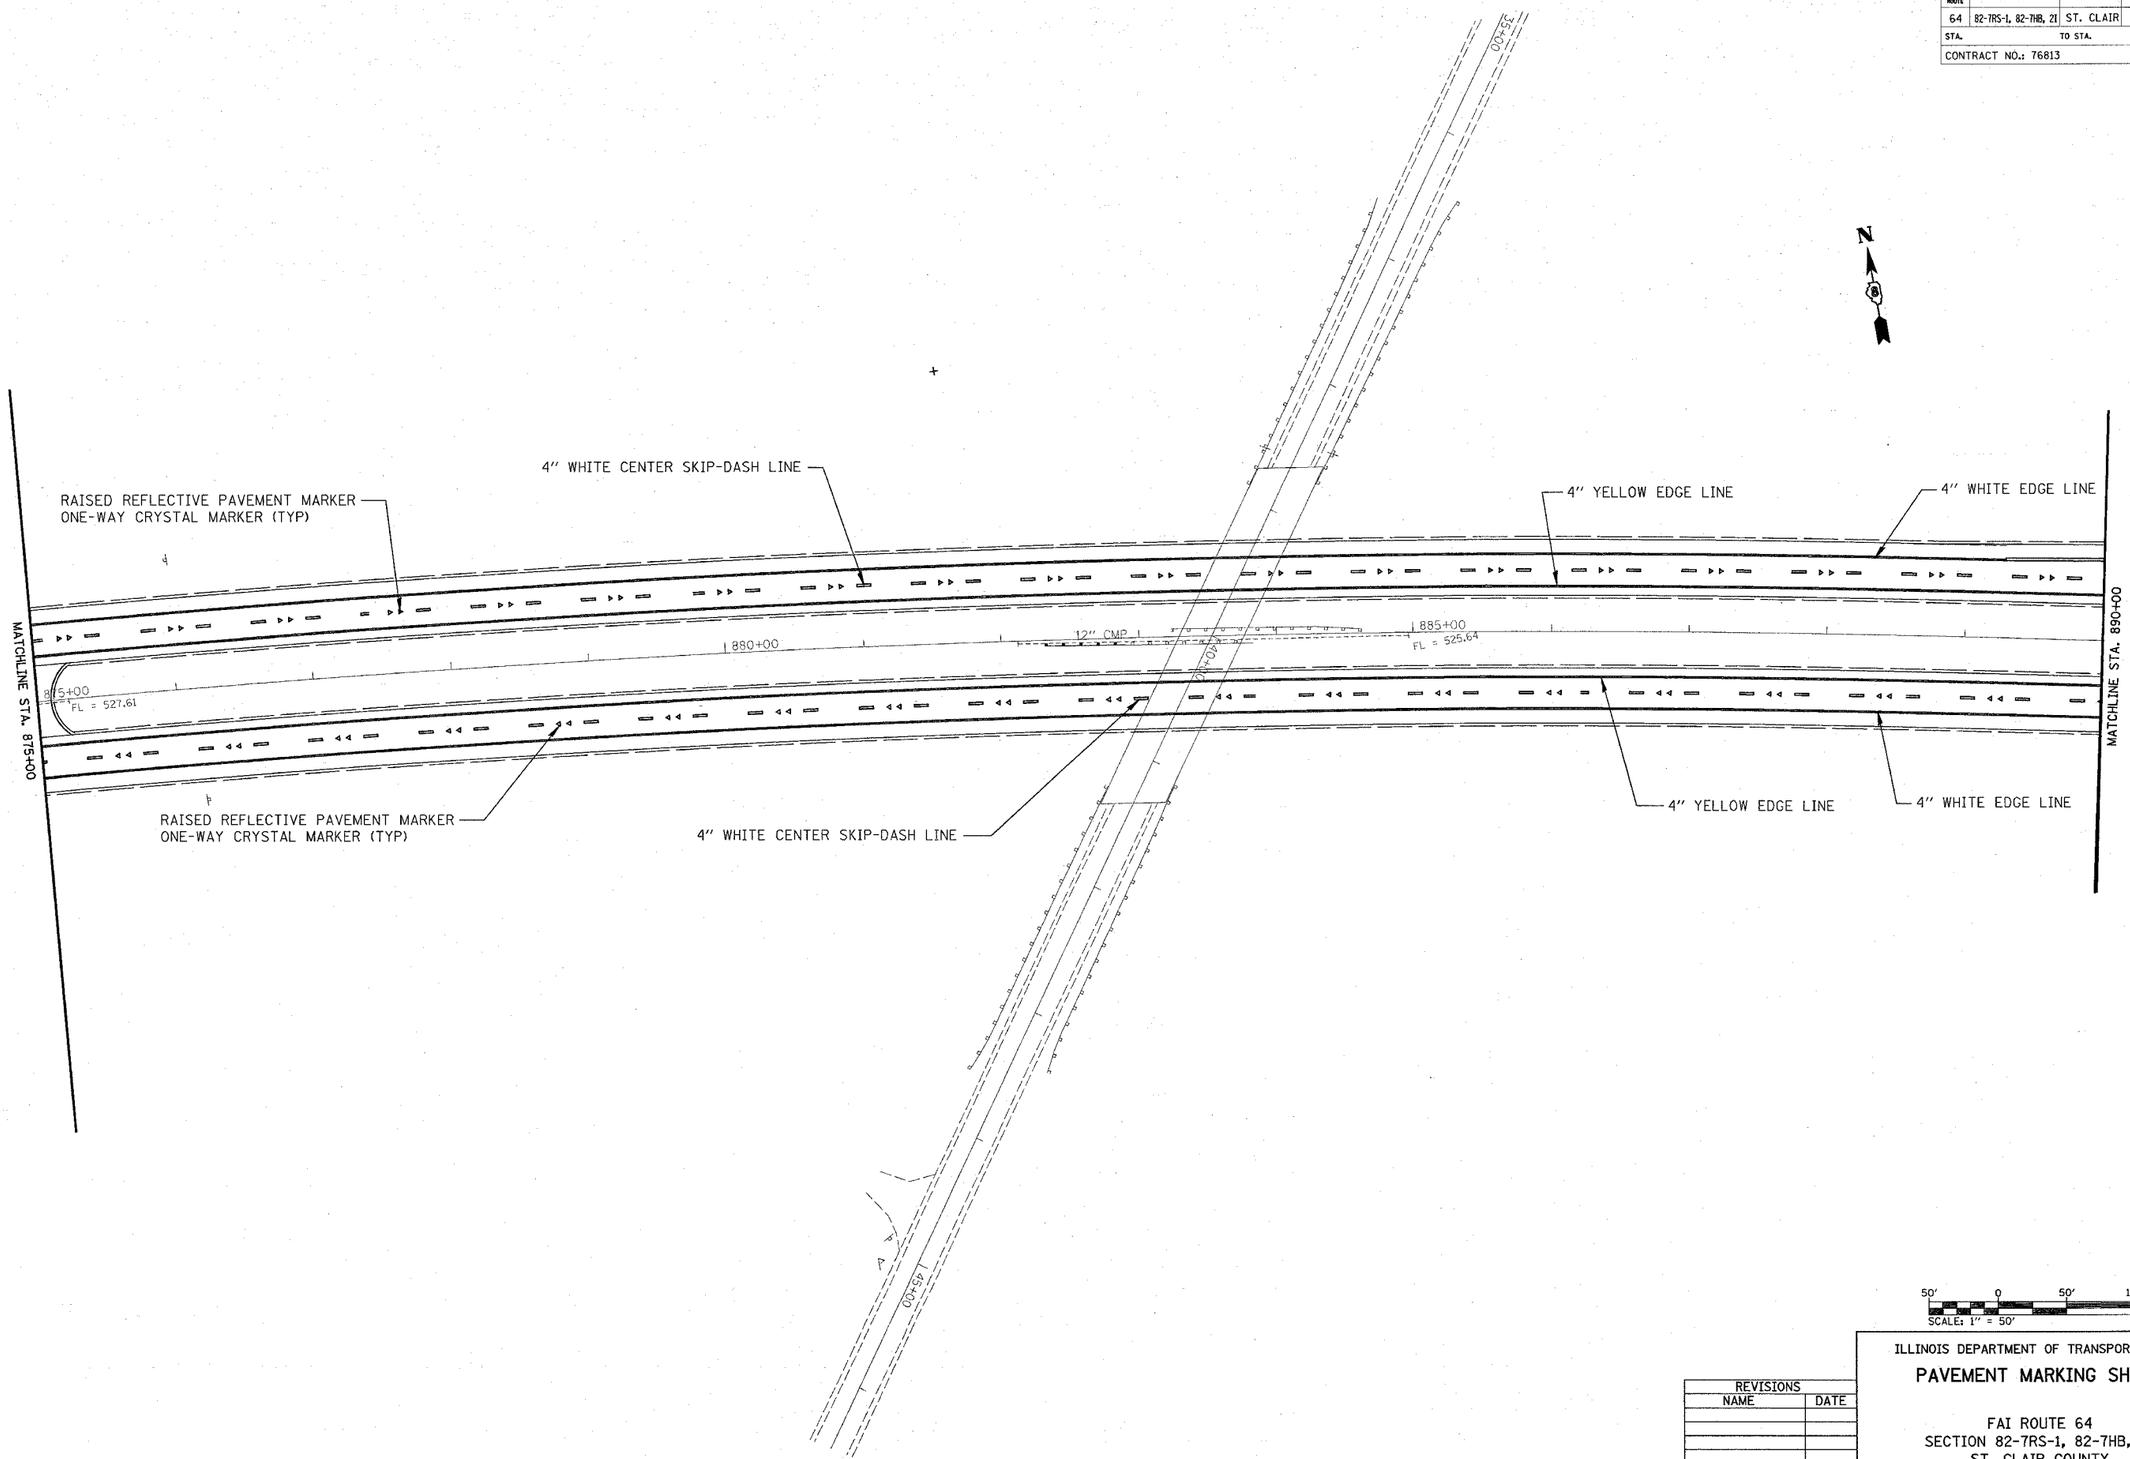

REVISIONS	
NAME	DATE

ILLINOIS DEPARTMENT OF TRANSPORTATION

PAVEMENT MARKING SHEET

FAI ROUTE 64
SECTION 82-7RS-1, 82-7HB, 2I
ST. CLAIR COUNTY

DRAWN BY:

PLOT DATE: *DATE-TIME*

REGISTER
PLOT-TIME
DGN-SPEC
*REF-PLIT
REF