| FAI ROUTE | SECTION | COUNTY | TOTAL SHEETS | SHEET NO. |
|---|---|---|---|---|
| 64 | 82-7RS-1, 82-7HB, 2I | ST. CLAIR | 89 | 48 |
| STA. | TO STA. | | | |
| CONTRACT NO.: 76813 | | | | |

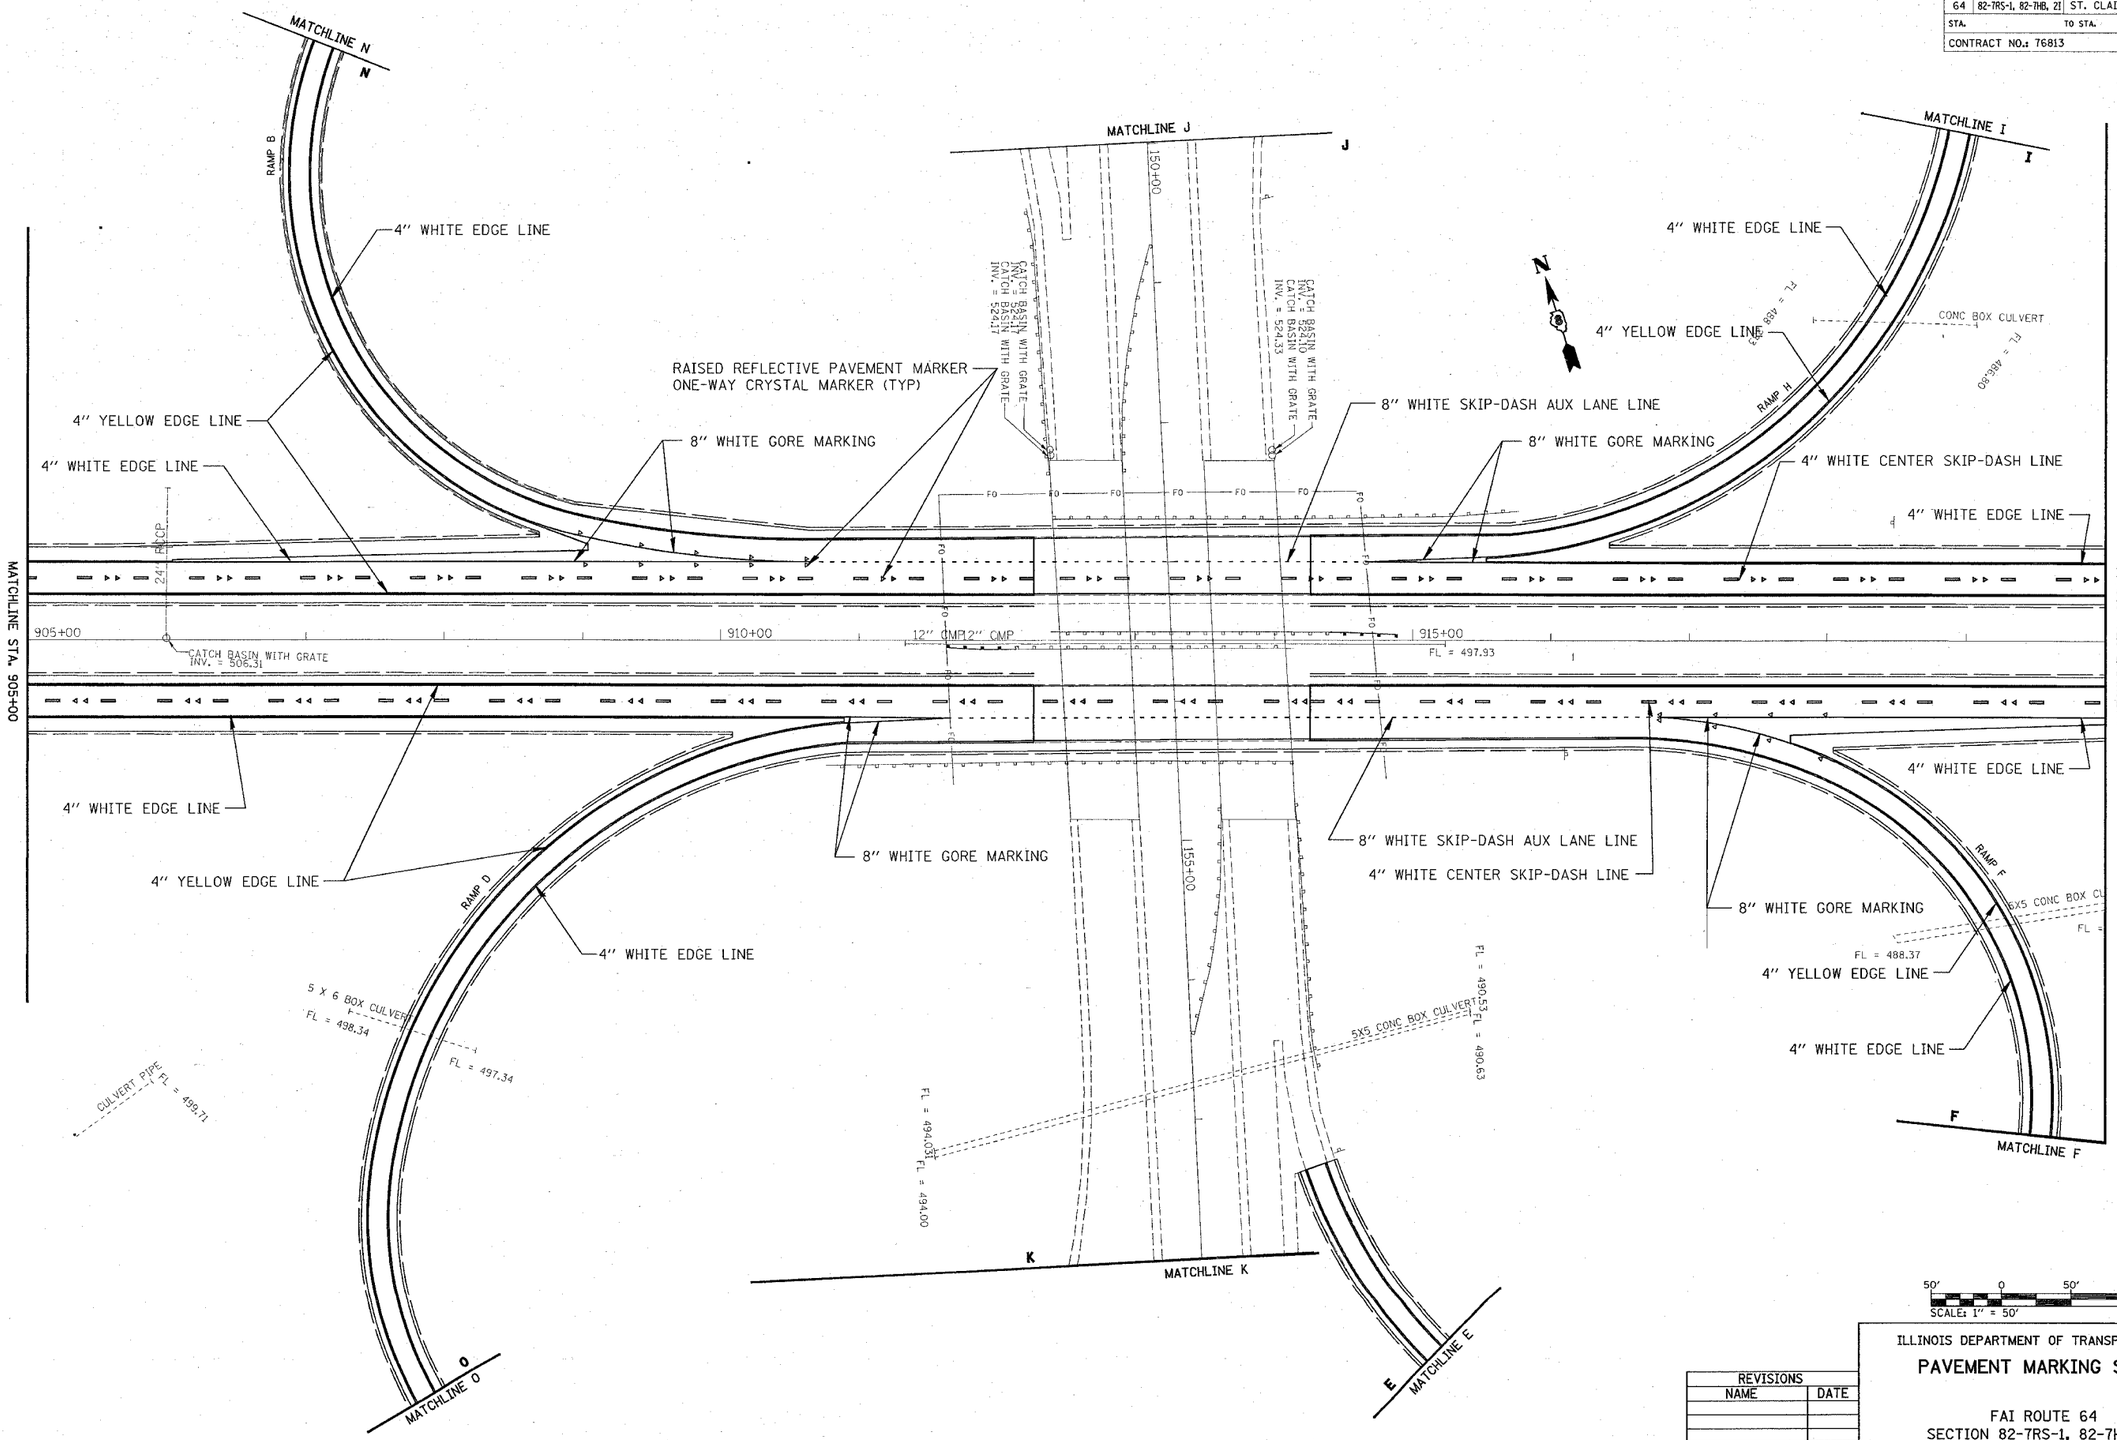


50' 0 50' 100'
SCALE: 1" = 50'

ILLINOIS DEPARTMENT OF TRANSPORTATION

# PAVEMENT MARKING SHEET

FAI ROUTE 64
SECTION 82-7RS-1, 82-7HB, 2I
ST. CLAIR COUNTY

DRAWN BY:

| REVISIONS | |
|---|---|
| NAME | DATE |
| | |
| | |
| | |
| | |
| | |
| | |

PLOT DATE: *DATE-TIME*

| PLAN | SURVEYED | BY | DATE |
|---|---|---|---|
| | PLOTTED | | |
| | ALIGNMENT CHECKED | | |
| | DGN FILE NAME | | |
| NOTE BOOK NO. | CADD FILE NAME | | |

*REVISIONS*
*DATE-TIME*
*USERNAME*
*PAGE-SIZE*
*REF-PLT1
*REF-