FAI ROUTE	SECTION	COUNTY	TOTAL SHEETS	SHEET NO
64	82-7RS-1, 82-7HB, 2I	ST. CLAIR	89	50
STA.		TO STA.		
CONTRACT NO.: 76813				

PLAN		BY	DATE
NOTE BOOK NO.	SURVEYED / PLOTTED / ALIGNMENT CHECKED / DTM CHECKED / CADD FILE NAME		

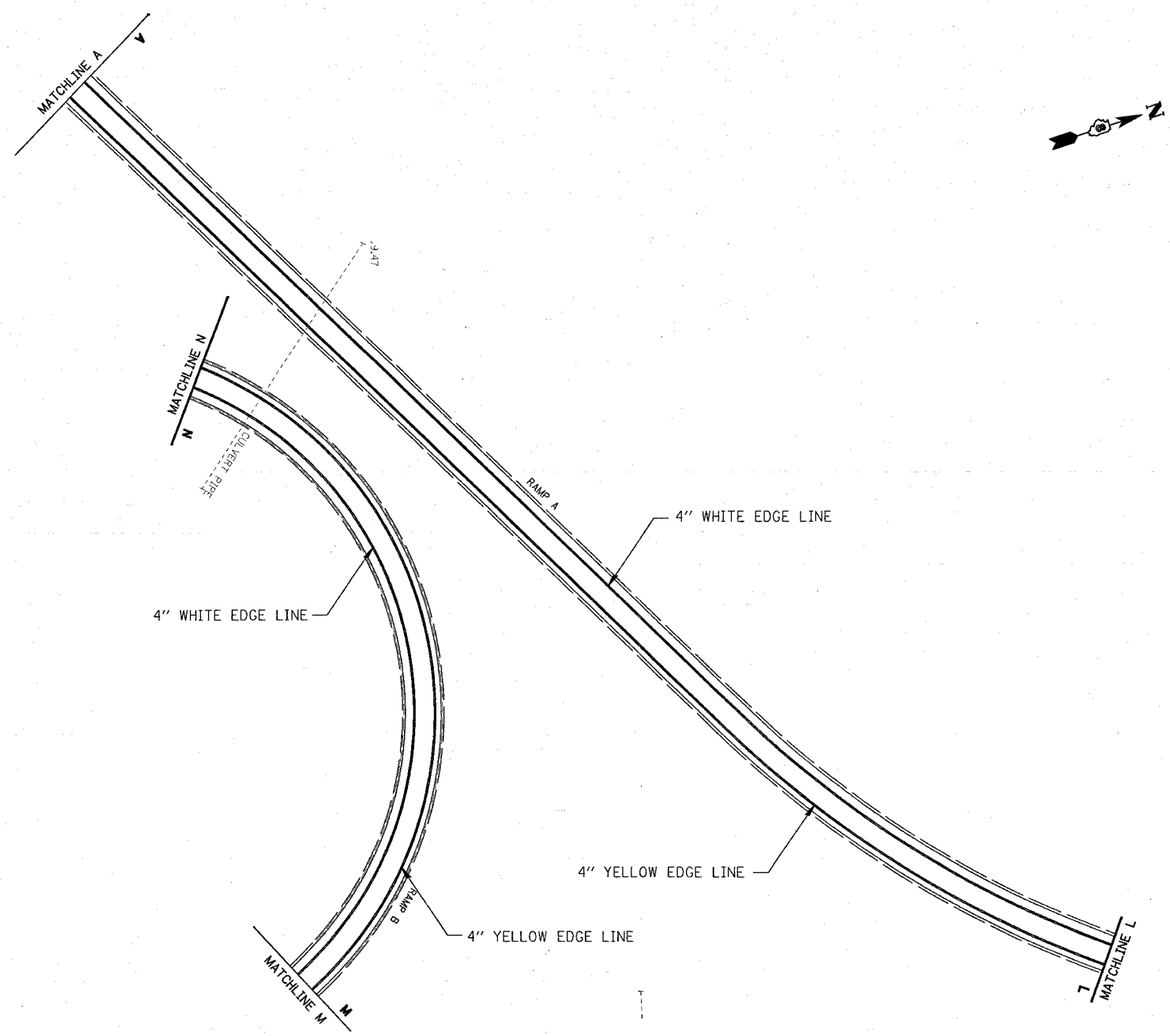

50' 0 50' 100'
SCALE: 1" = 50'

REVISIONS	
NAME	DATE

ILLINOIS DEPARTMENT OF TRANSPORTATION

PAVEMENT MARKING SHEET

FAI ROUTE 64
SECTION 82-7RS-1, 82-7HB, 2I
ST. CLAIR COUNTY

DRAWN BY:

PLOT DATE: =DATE-TIME=

=ROUTE=
=DATE-TIME=
=DGN-SPEC=
=DGN-FILE=
=REF-FILE=
=REF-