| ROUTE No. | SECTION | COUNTY | TOTAL SHEETS | SHEET NO. |
|---|---|---|---|---|
| FAI-270 | * | MADISON | 4 | 2 |
| STA. | | TO STA. | | |
| F.A.I. R.A. REGION | | ILLINOIS | PROJECT | |

*608-I-7 Contract No. 76894

Benchmark:
12A cut "□" on east curb of Riverview Drive, Sta. 15+95, Elev. 440.66.

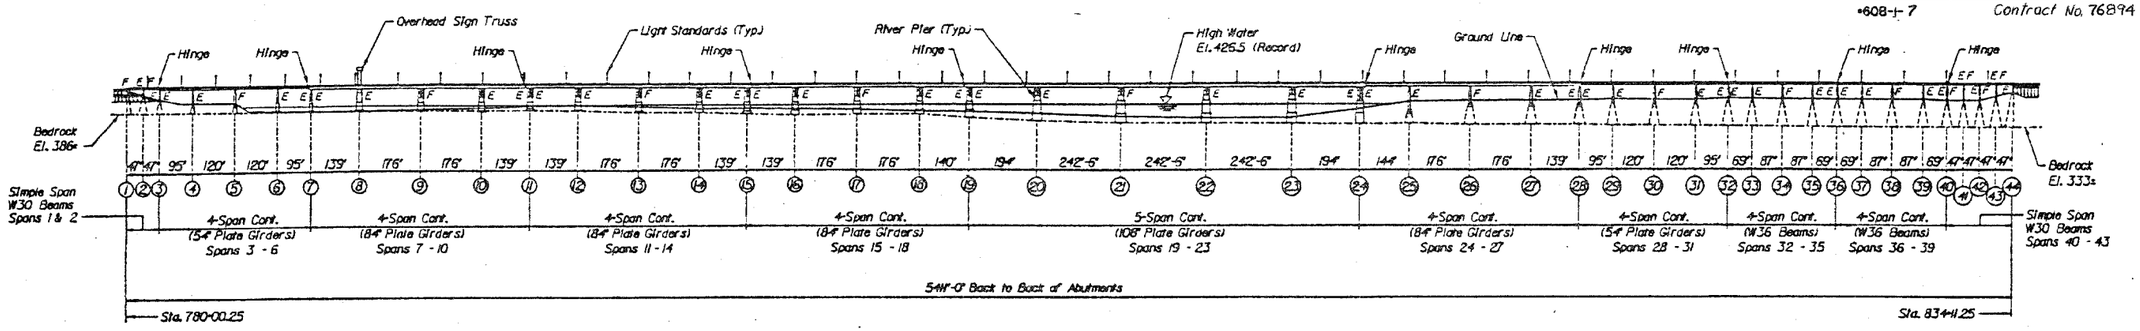


## ELEVATION OF EXISTING BRIDGE

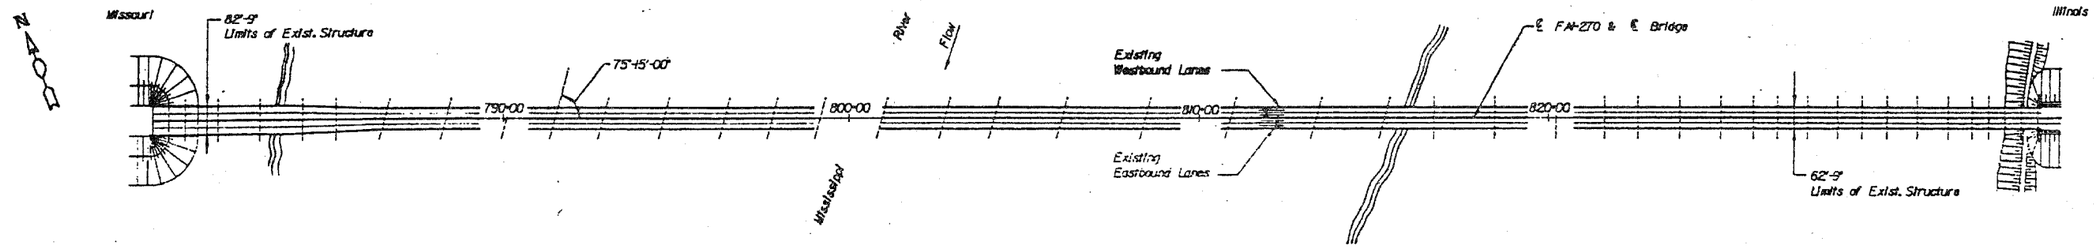


## PLAN OF EXISTING BRIDGE

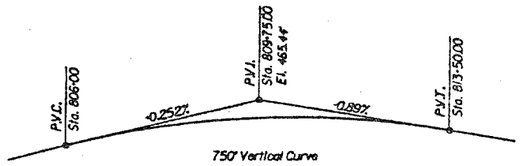


## EXISTING PROFILE GRADE

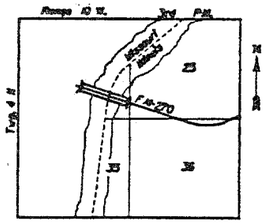


## LOCATION SKETCH

ILLINOIS DEPARTMENT OF TRANSPORTATION
GENERAL PLAN AND ELEVATION

FAI-270 OVER THE MISSISSIPPI RIVER

SECTION 608-I-7
MADISON COUNTY
STRUCTURE NUMBER 060-0035