August 30, 2004 8:19:50 a.m.
D:\L02\03100110_PHASE1\DWG\PP_PINGREE.DWG

F.A.U. ROUTE	CONTRACT NO. 83776	COUNTY	TOTAL SHTS.	N
0126	STATE SECTION 95-00090-00-FP	McHENRY	77	
PLAN & PROFILE STA. 206+50 TO STA. 209+				
F.H.W.A. REG.5	ILLINOIS	PROJECT M-8003(3		

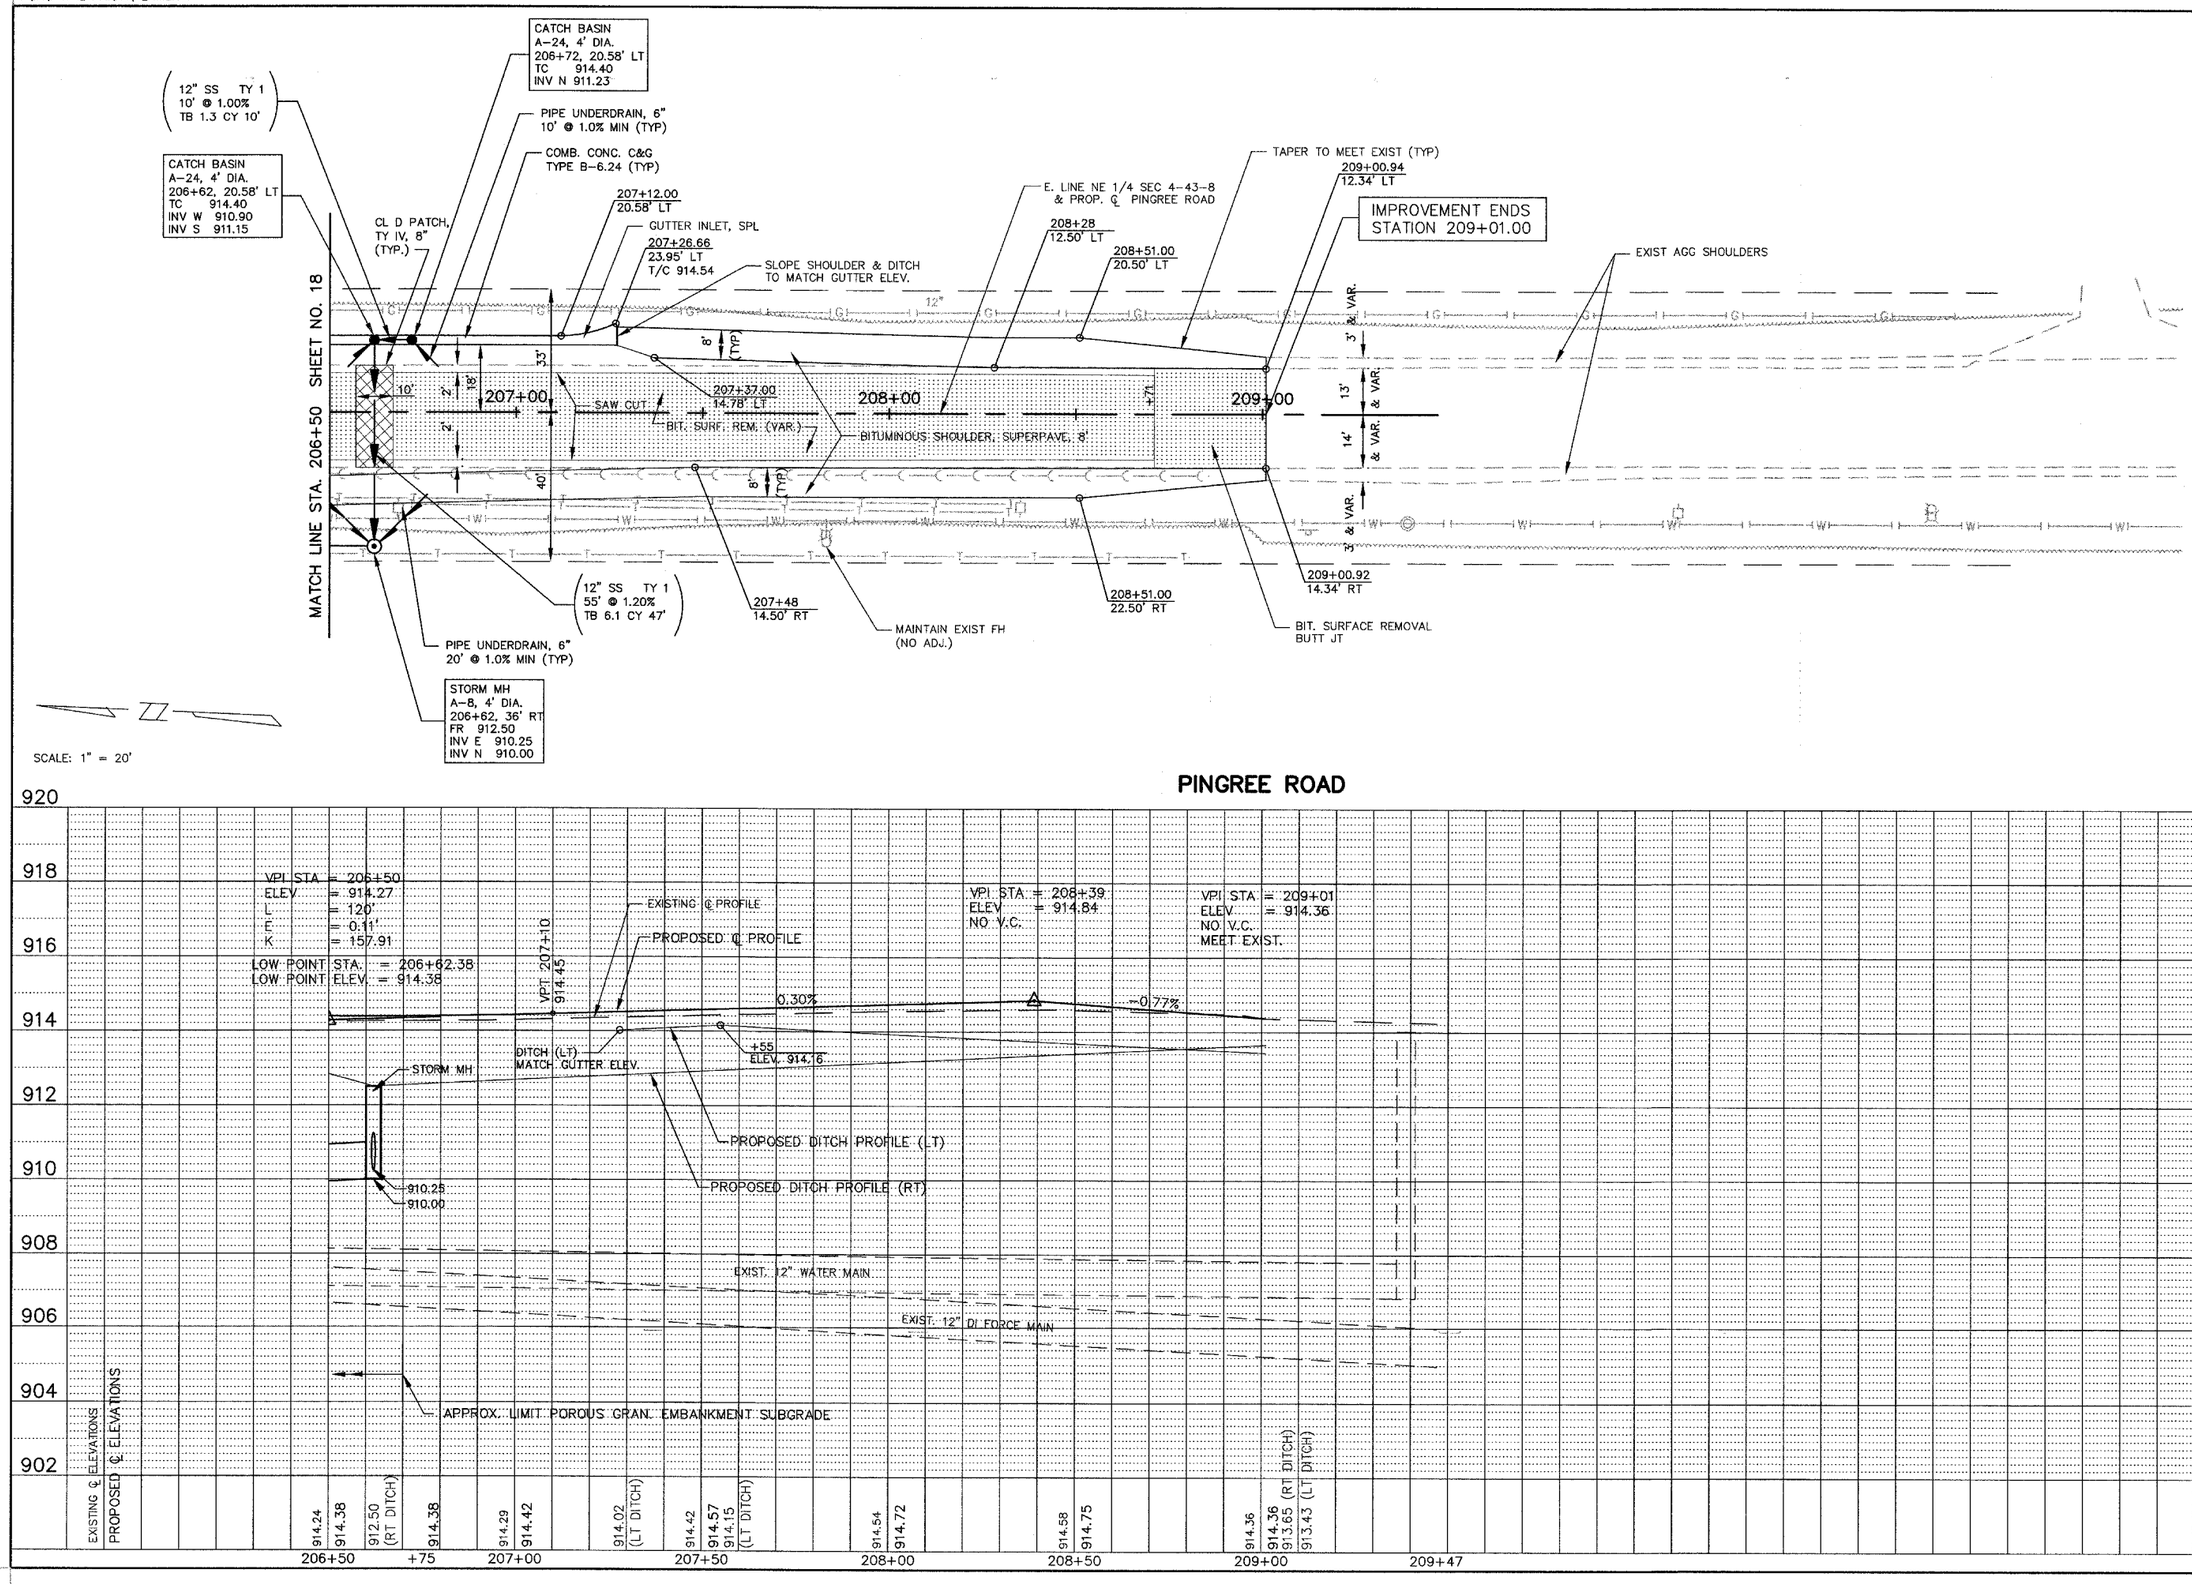

PINGREE ROAD