August 28, 2004 3:34:59 p.m.
D:\LDX\03100110_PHASE1\DWG\PP_ROUTE 14.DWG

F.A.U. ROUTE	CONTRACT NO. 83776	COUNTY	TOTAL SHTS.	N
0126	STATE SECTION 95-00090-00-FP	McHENRY	77	2
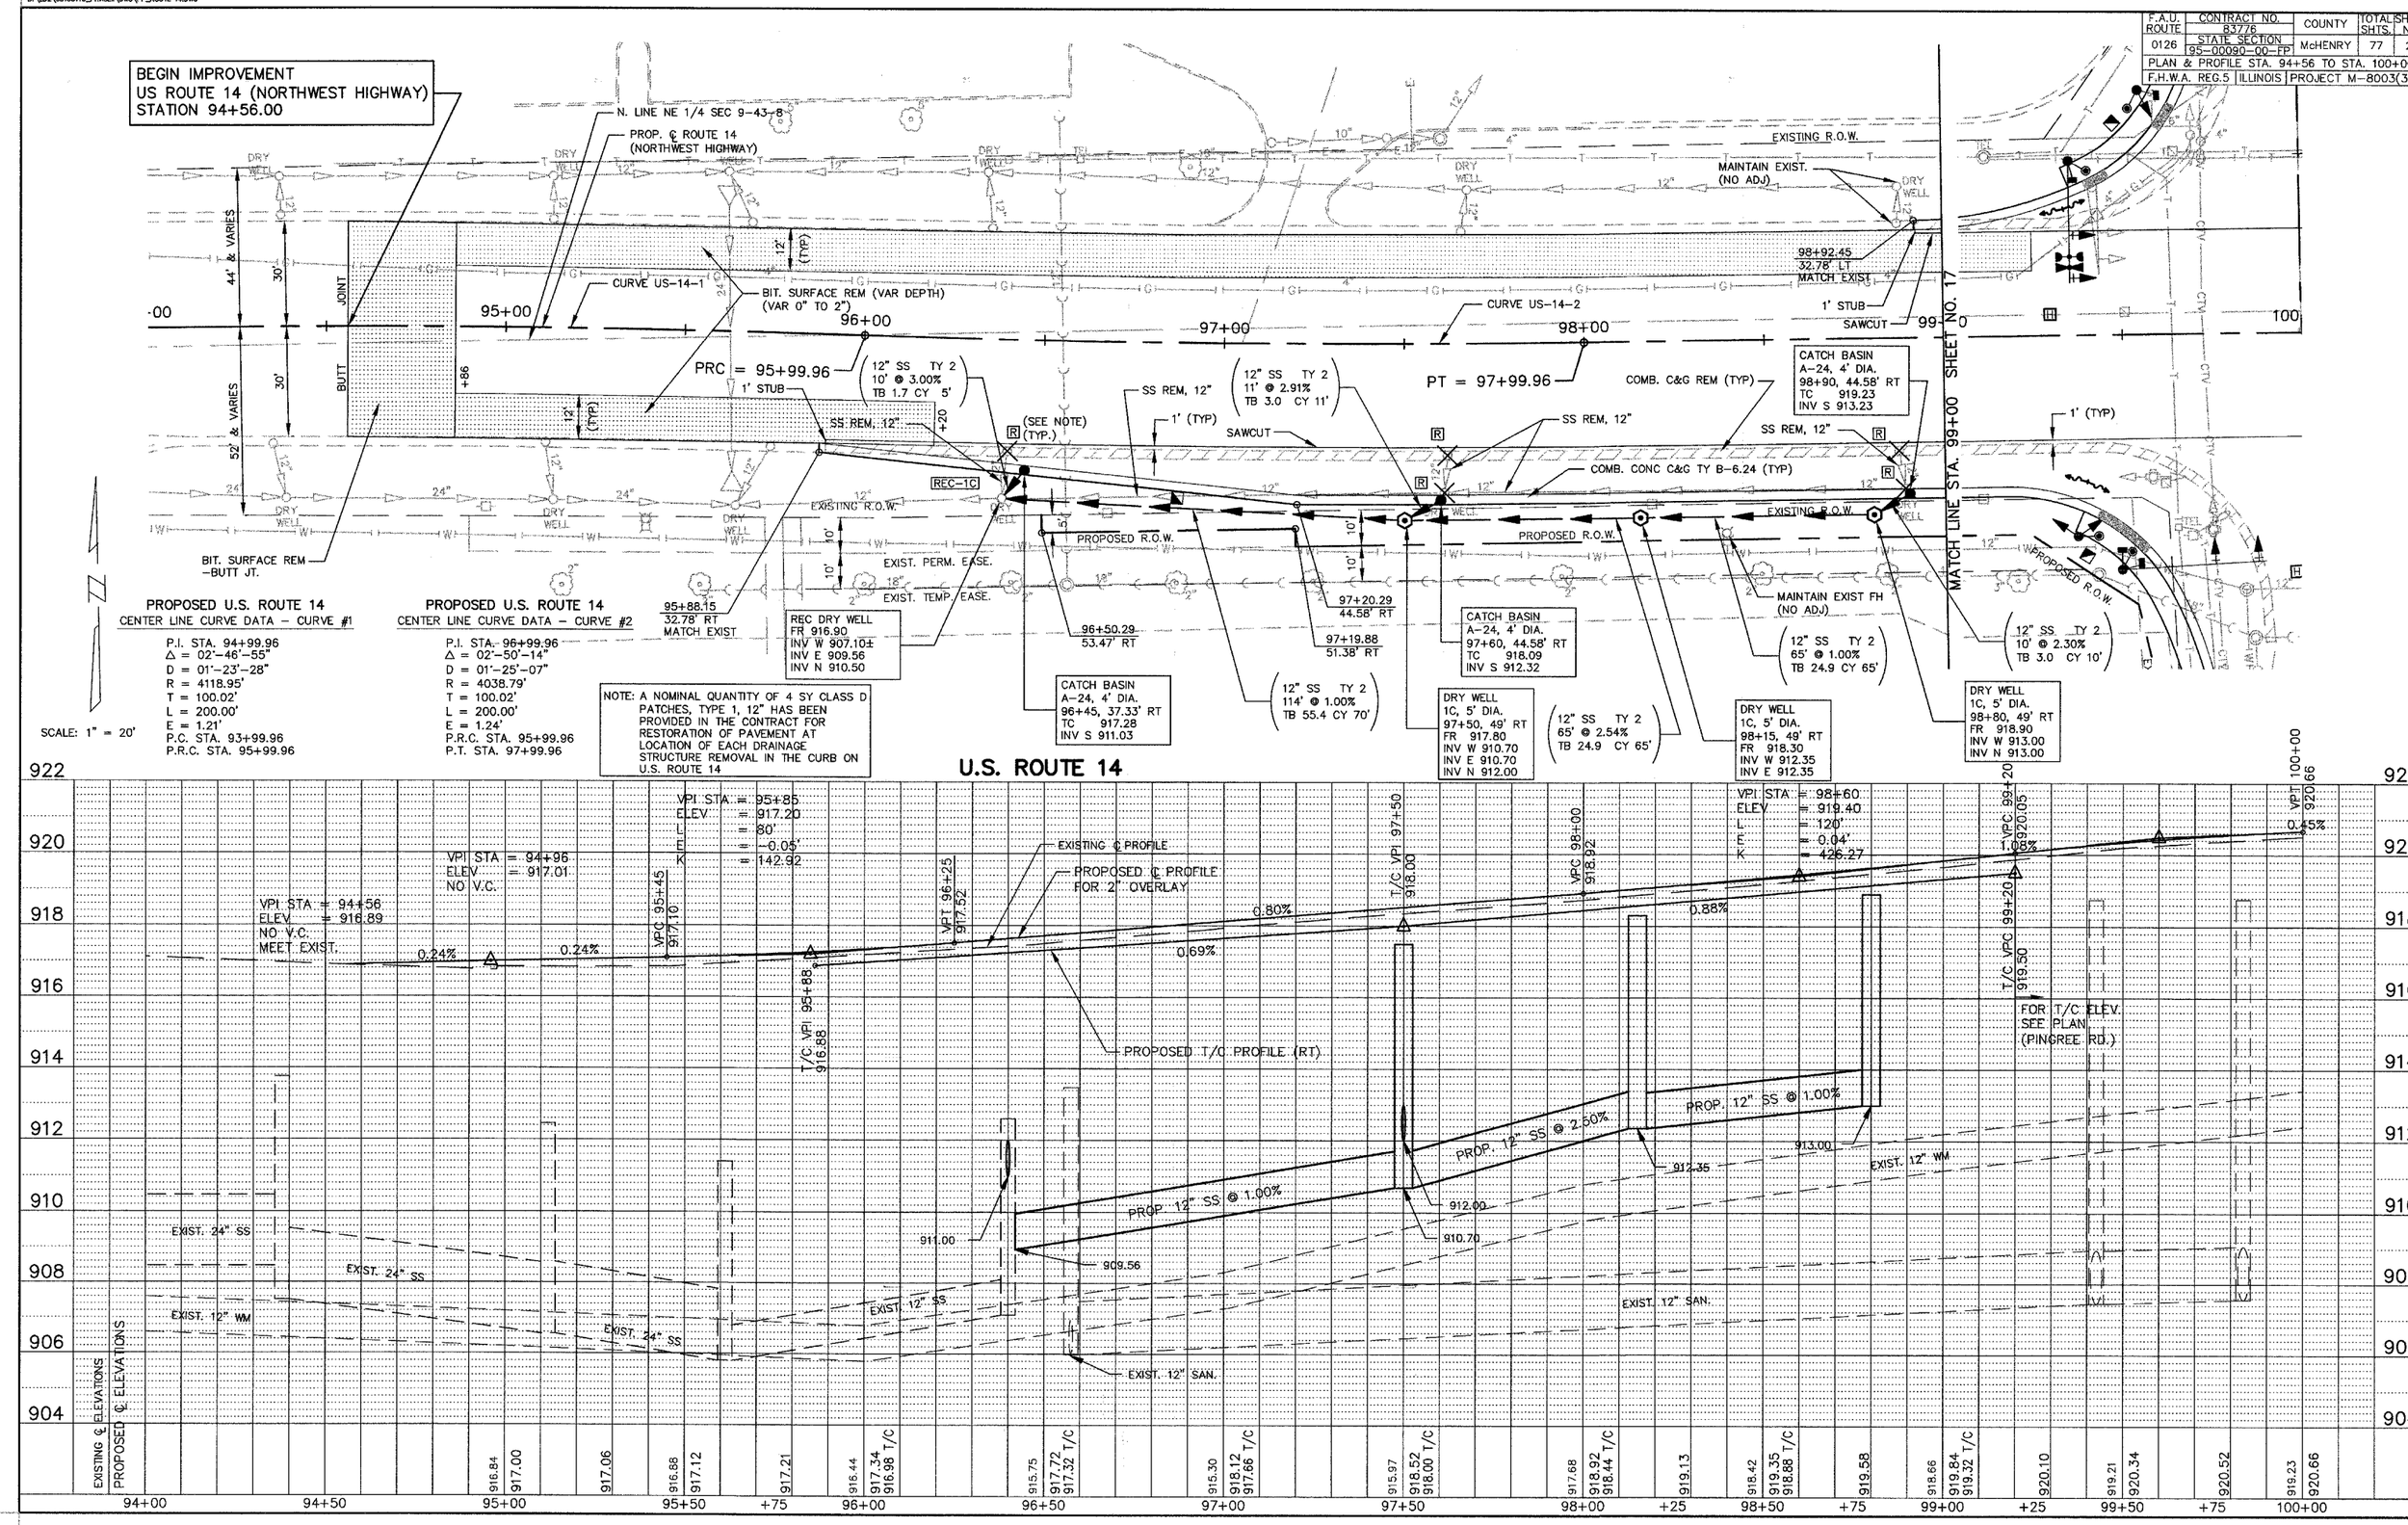
PLAN & PROFILE STA. 94+56 TO STA. 100+0
F.H.W.A. REG.5 | ILLINOIS | PROJECT M-8003(3