F.A.U. RTE.	SECTION	COUNTY	TOTAL SHEETS	SHEET NO.
2652	00-00069-00-PV	DUPAGE	146	31
STA. 10+70.70		TO STA. 66+16.00		
FED. ROAD DIST. NO.	ILLINOIS	FED. AID PROJECT		

CONTRACT NO. 83781

NOTES:

1. SEE ALSO TEMPORARY ONE WAY DETOUR PLAN FOR ADDITIONAL SIGNING DETAILS.
2. THE CONTRACTOR SHALL PLACE ONE (1) TEMPORARY DRIVEWAY SIGN AT EACH DRIVEWAY LOCATION.
3. THE CONTRACTOR SHALL PLACE THE FOLLOWING SIGNS AT ALL INTERSECTIONS AS DIRECTED BY THE ENGINEER:
   R3-1
   R3-2
   R6-1L
   R6-1R
   R5-1A
   R9-9

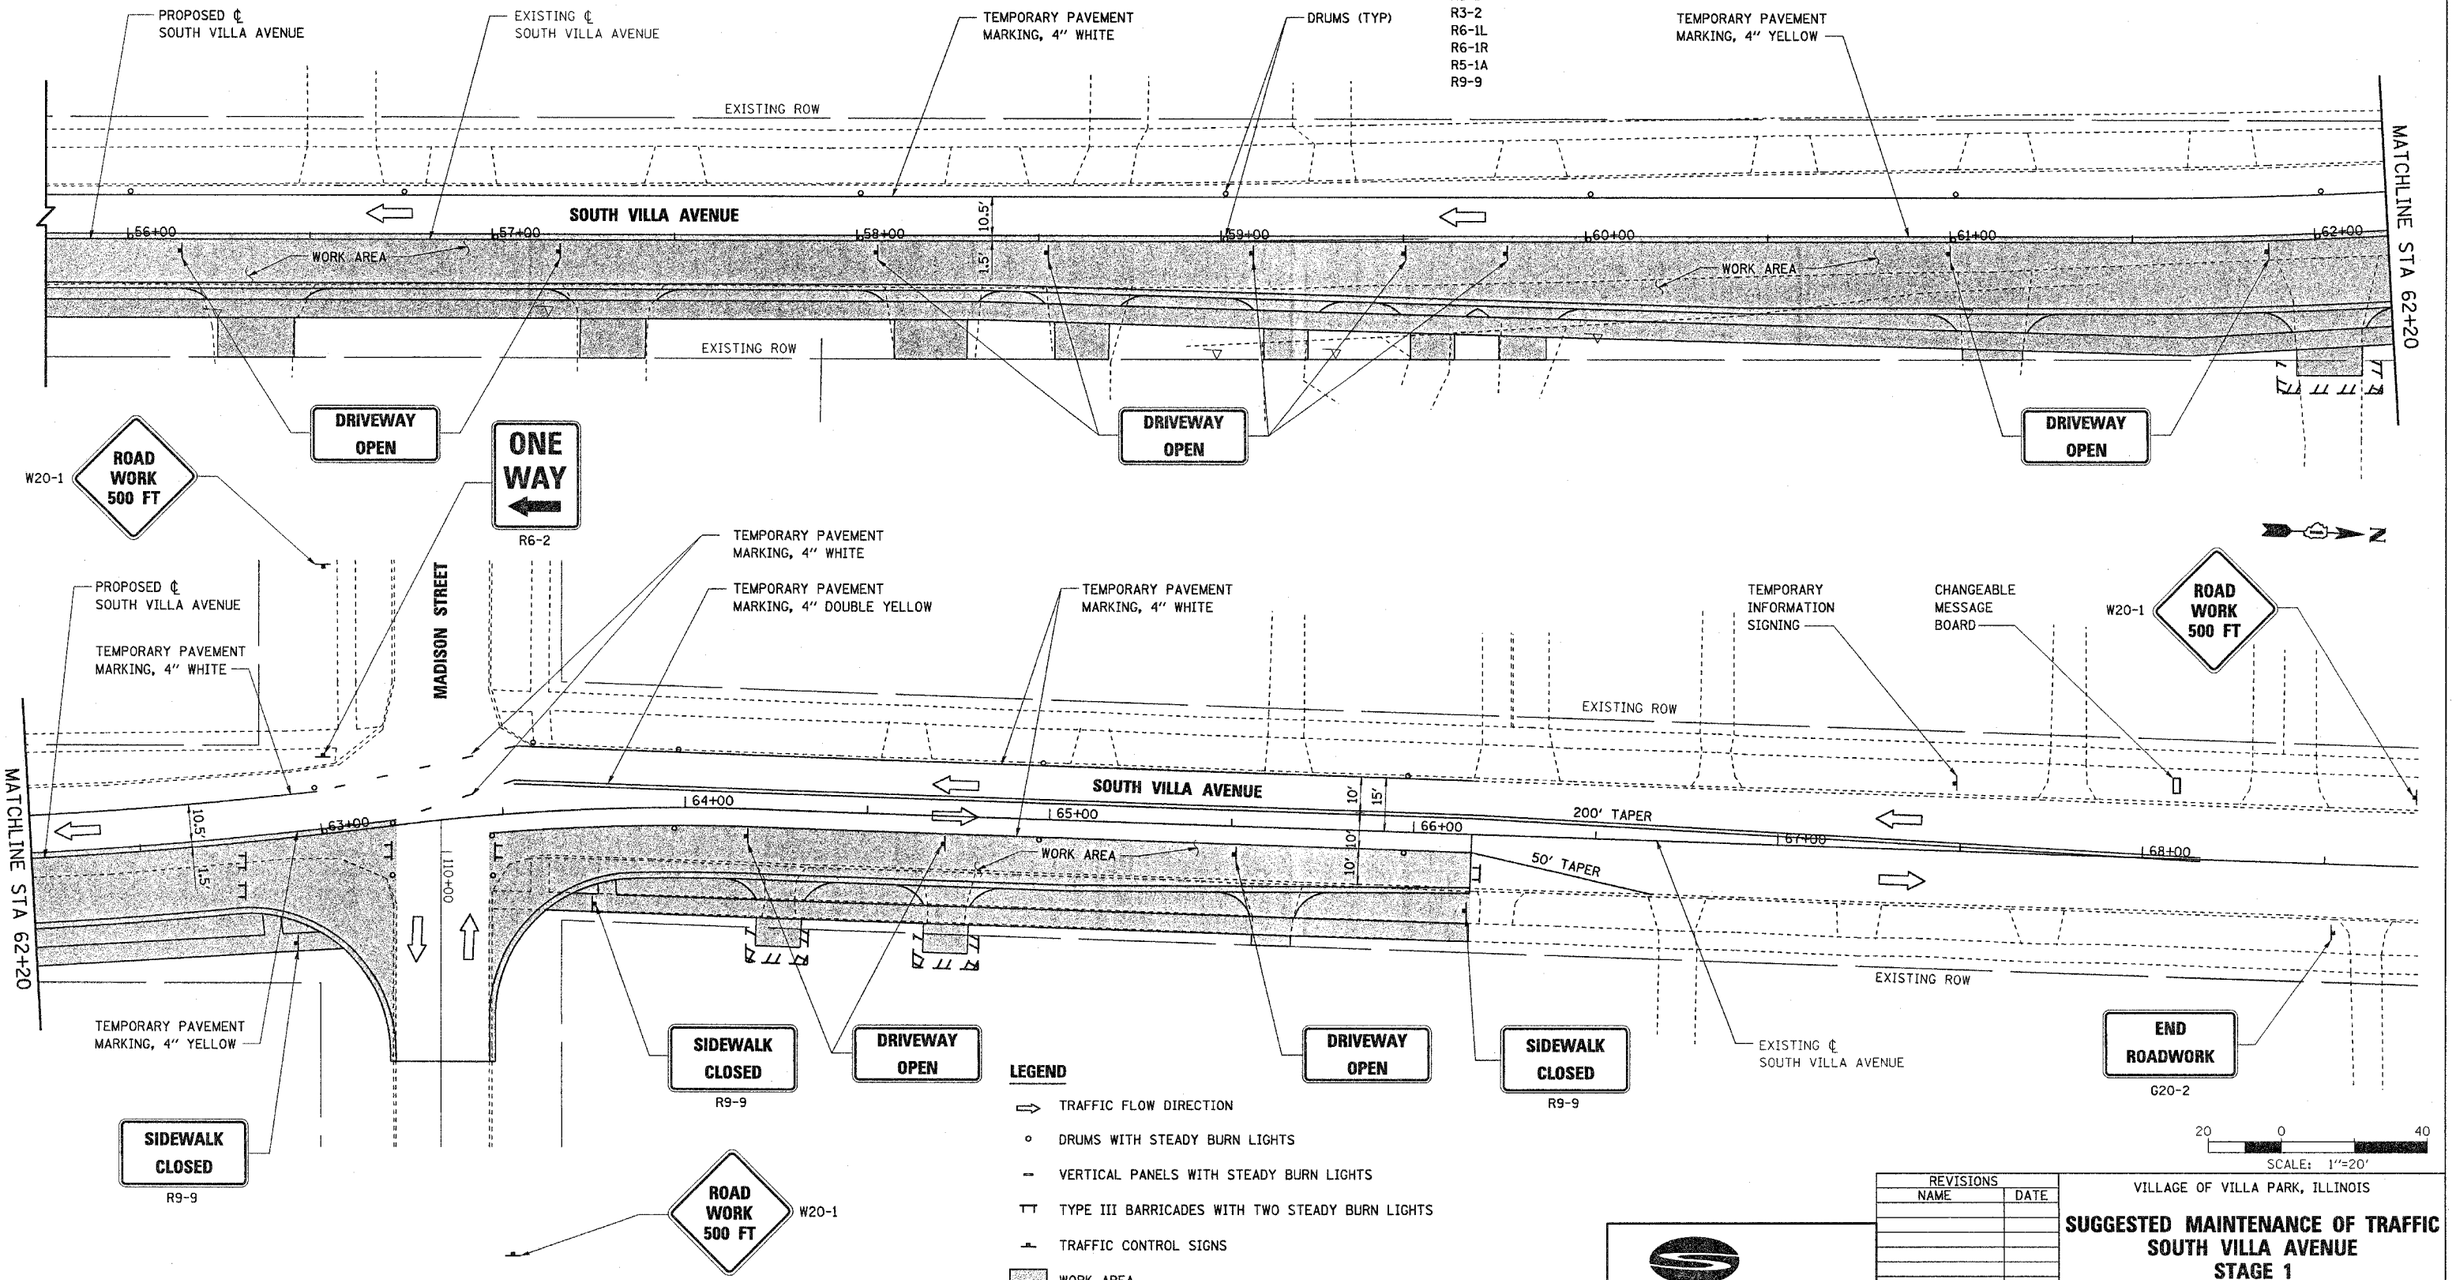

LEGEND

- TRAFFIC FLOW DIRECTION
- DRUMS WITH STEADY BURN LIGHTS
- VERTICAL PANELS WITH STEADY BURN LIGHTS
- TYPE III BARRICADES WITH TWO STEADY BURN LIGHTS
- TRAFFIC CONTROL SIGNS
- WORK AREA
- TEMPORARY PAVEMENT

20 0 40
SCALE: 1"=20'

REVISIONS	
NAME	DATE

Stanley Consultants INC.
8501 West Higgins Road
Suite 730
Chicago, Illinois 60631-2801 Illinois Firm Registration No.184-001533

VILLAGE OF VILLA PARK, ILLINOIS

SUGGESTED MAINTENANCE OF TRAFFIC
SOUTH VILLA AVENUE
STAGE 1
SHEET 7 OF 10

SCALE: 1"=20'
DATE: 11-NOV-2004
DRAWN BY: E.D.
CHECKED BY: J.T.G.

PLAN: SURVEYED / PLOTTED / ALIGNMENT CHECKED / RT. OF WAY CHECKED / CADD FILE NAME / NOTE BOOK NO. / BY / DATE

PROFILE: SURVEYED / PLOTTED / GRADES CHECKED / B.M. NOTED / STRUCTURE NOTATNS CHKD / NOTE BOOK NO. / BY / DATE

O:\15367\Phase2\07-Design\05-Dwgs\sht\367mot12.dgn
11-NOV-2004