F.A.U. RTE.	SECTION	COUNTY	TOTAL SHEETS	SHEET NO.
2652	00-00069-00-PV	DUPAGE	146	38
STA. 10+70.70	TO STA. 66+16.00			
FED. ROAD DIST. NO.	ILLINOIS	FED. AID PROJECT		

CONTRACT NO. 83781

PLAN

DATE	BY	
		SURVEYED
		PLOTTED
		ALIGNMENTS CHECKED
		GRADES CHECKED
		NOTE BOOK
		NO.
		CADD FILE NAME

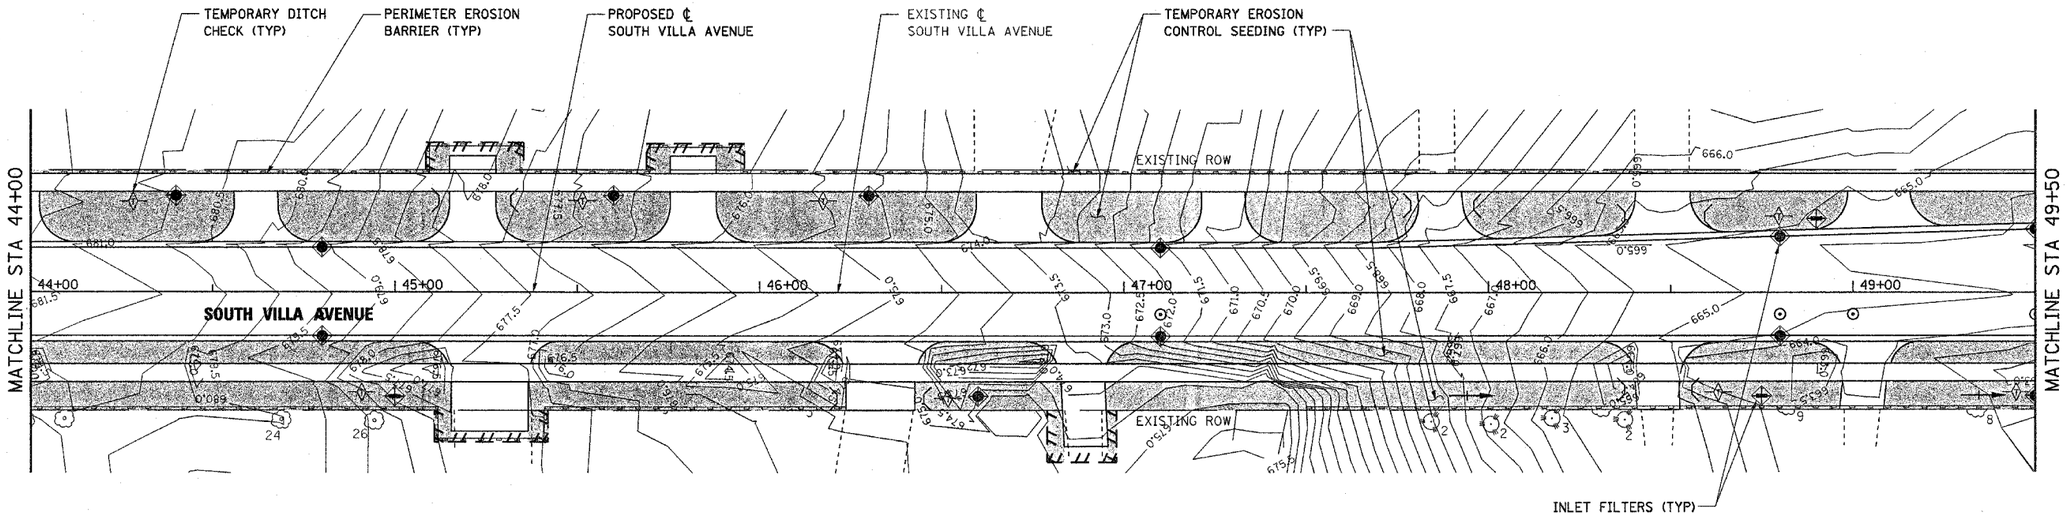

PROFILE

DATE	BY	
		SURVEYED
		PLOTTED
		GRADES CHECKED
		ALIGNMENTS CHKD
		NOTE BOOK
		NO.
		STRUCTURE NOTATIONS CHKD

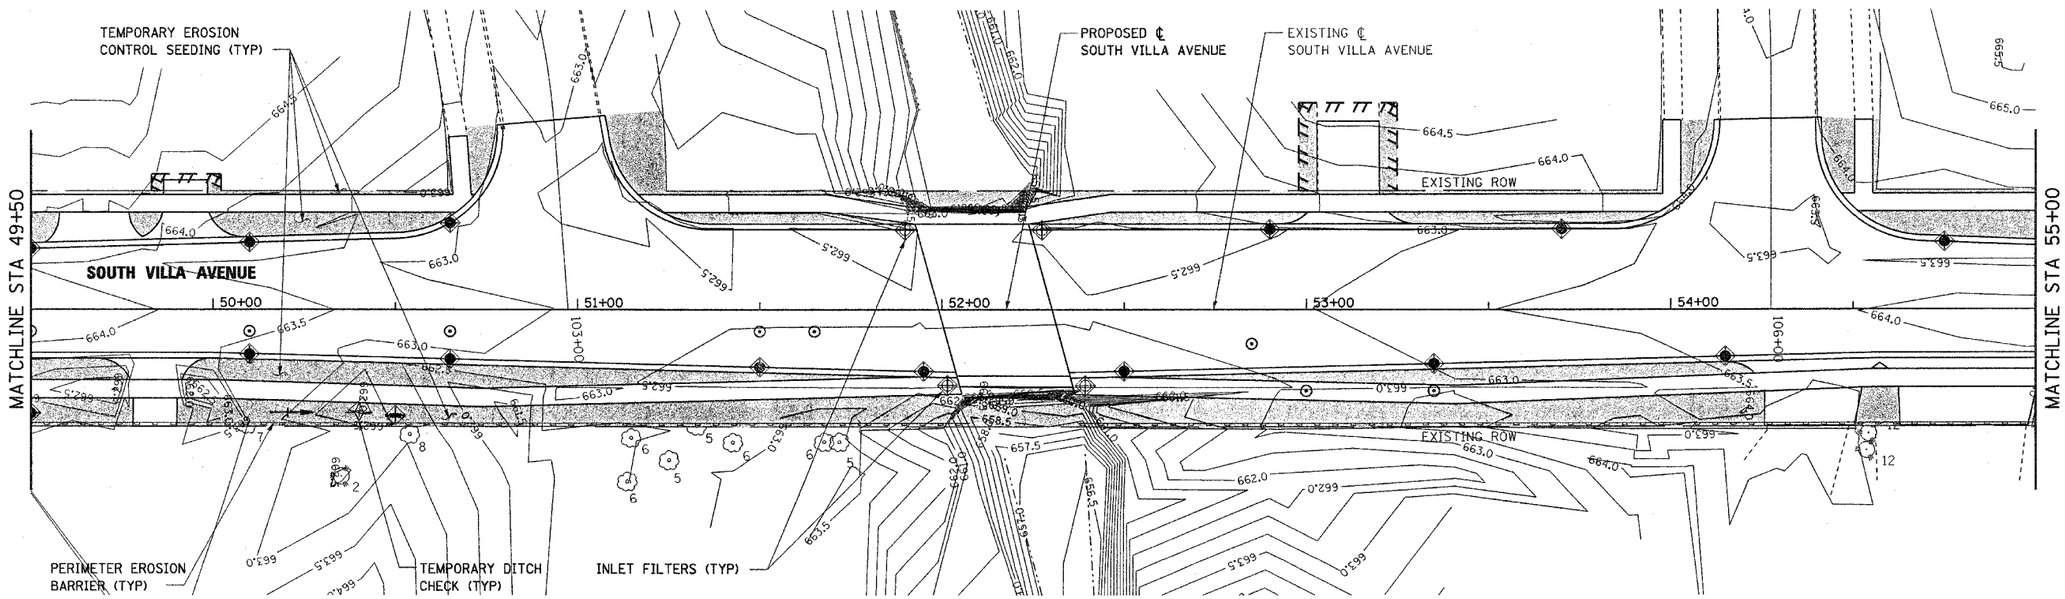

20 0 40

SCALE: 1"=20'

REVISIONS	
NAME	DATE

Stanley Consultants INC.

850 West Higgins Road
Suite 730
Chicago, Illinois 60631-2801 Illinois Firm Registration No: 184-001633

VILLAGE OF VILLA PARK, ILLINOIS

EROSION CONTROL PLAN SOUTH VILLA AVENUE SHEET 4 OF 5

STA 44+00 TO STA 55+00

SCALE: 1"=20' DRAWN BY: E.D.

DATE: 11-NOV-2004 CHECKED BY: J.T.G.

Q:\5367\Phase2\07-Design\05-Dwgs\sht\367ern04.dgn
11-NOV-2004