F.A.U. RTE.	SECTION	COUNTY	TOTAL SHEETS	SHEET NO.
2652	00-00069-00-PV	DUPAGE	146	79
STA. 10+70.70	TO STA. 66+16.00			
FED. ROAD DIST. NO.	ILLINOIS	FED. AID PROJECT		

CONTRACT NO. 83781

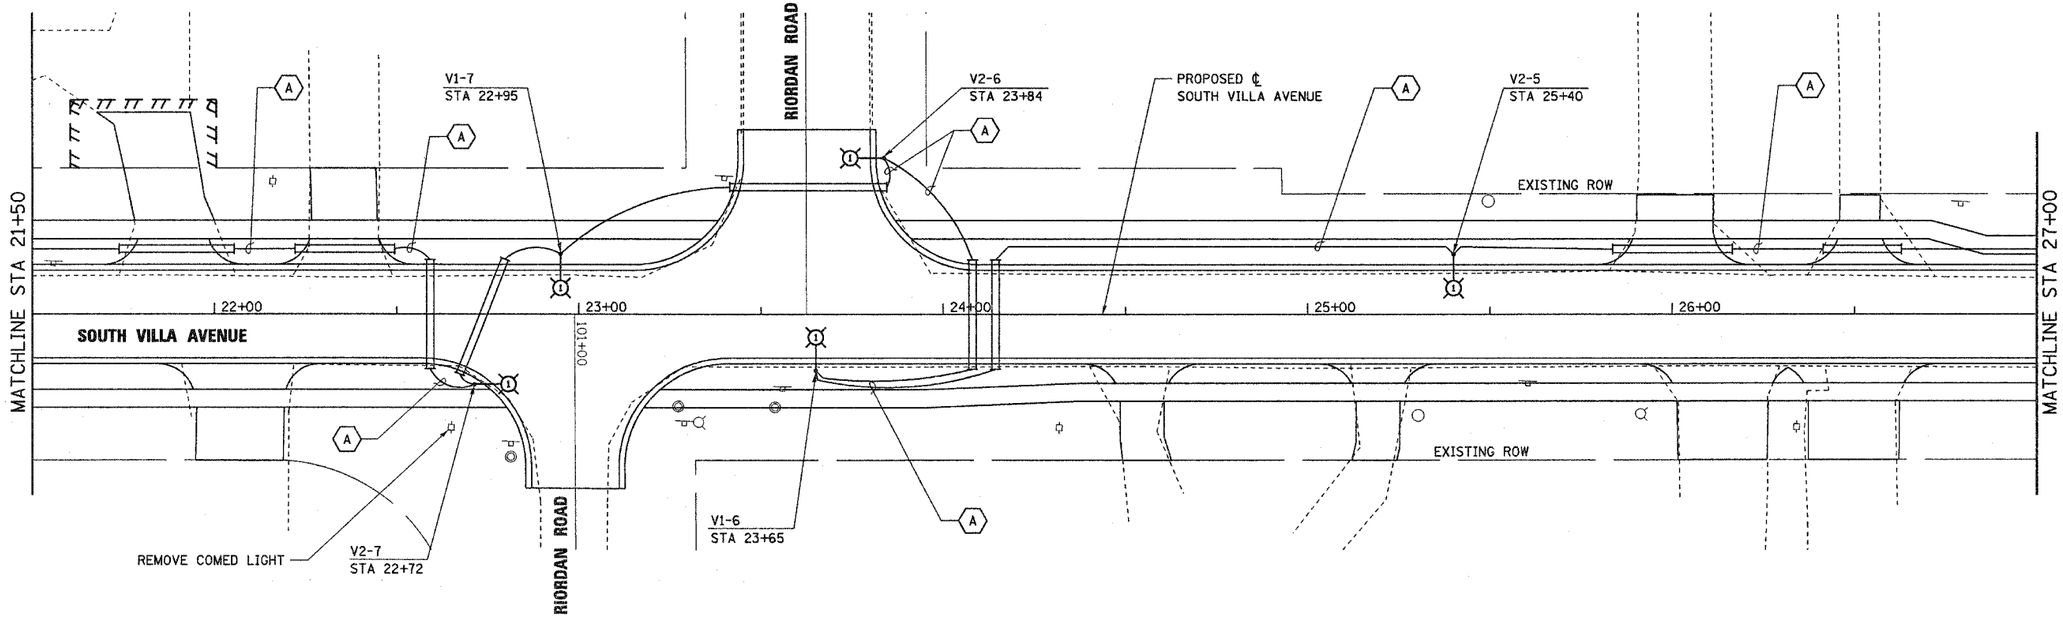

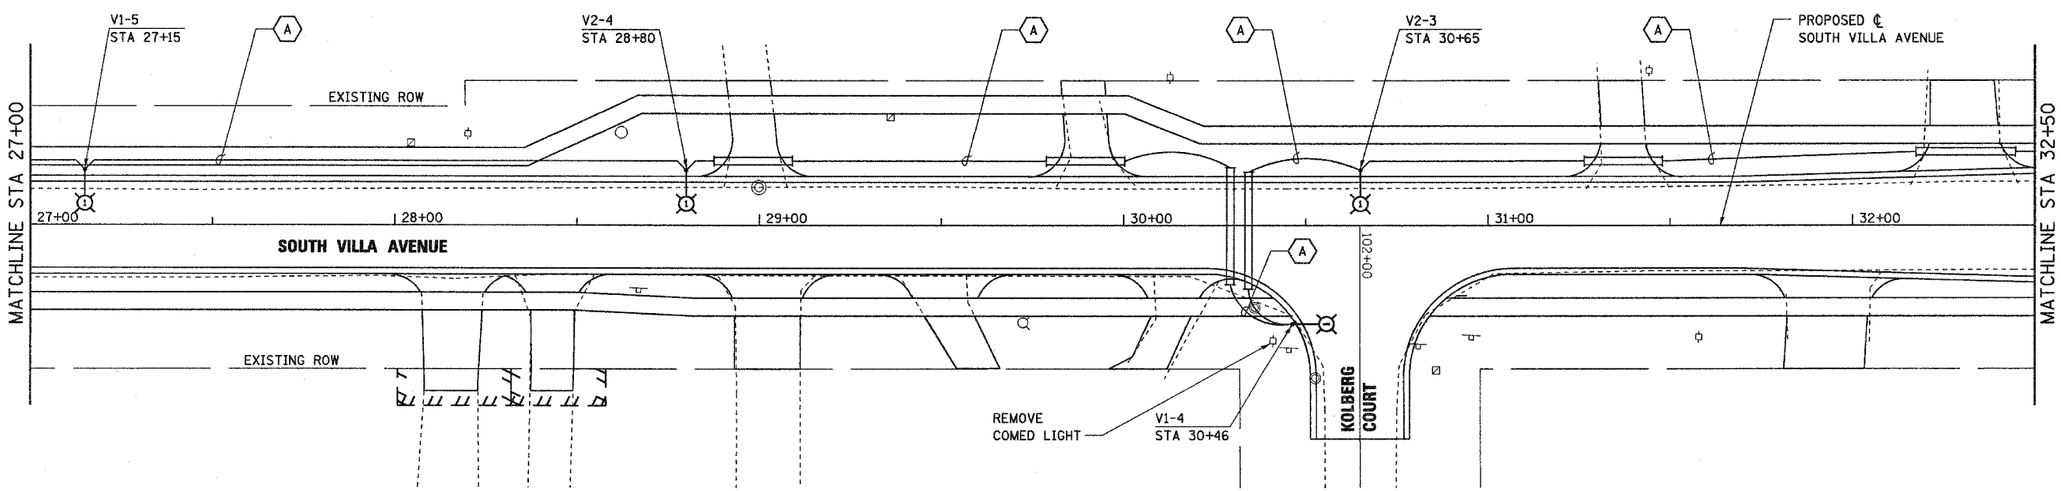

ERNEST E. LEAF
062-055760
LICENSED PROFESSIONAL ENGINEER
STATE OF ILLINOIS
EXPIRES 11-30-2005
SIGNATURE AND DATE

20 0 40
SCALE: 1"=20'

REVISIONS NAME	DATE

Stanley Consultants INC.
8501 West Higgins Road
Suite 730
Chicago, Illinois 60631-2801 Illinois Firm Registration No.:184-00533

VILLAGE OF VILLA PARK, ILLINOIS

ELECTRICAL PLAN
SOUTH VILLA AVENUE
SHEET 2 OF 5

STA 21+50 TO STA 32+50

SCALE: 1"=20'
DRAWN BY: E.D.
DATE: 11-NOV-2004
CHECKED BY: J.T.G.

PLAN: SURVEYED, PLOTTED, ALIGNMENT, PT. OF WAY, CHECKED, CADD FILE NAME, NOTE BOOK, NO., BY, DATE

PROFILE: SURVEYED, PLOTTED, CROSS SECTIONS, R.M. NOTES, STRUCTURE NOTATNS, CHKD, NOTE BOOK, NO., BY, DATE

O:\i5367\Phase2\07-Design\05-Dwgs\sht\367ele02.dgn
11-NOV-2004