F.A.U. RTE.	SECTION	COUNTY	TOTAL SHEETS	SHEET NO.
2652	00-00069-00-PV	DUPAGE	146	82
STA. 10+70.70		TO STA. 66+16.00		
FED. ROAD DIST. NO.	ILLINOIS	FED. AID PROJECT		

CONTRACT NO. 83781

PLAN
SURVEYED BY CHECKED
PLOTTED CHECKED
ALIGNMENT NOTATIONS OKAY
NOTE BOOK R.O.W. NOTED
NO. STRUCTURE NOTATIONS OKAY
CADD FILE NAME
BY DATE

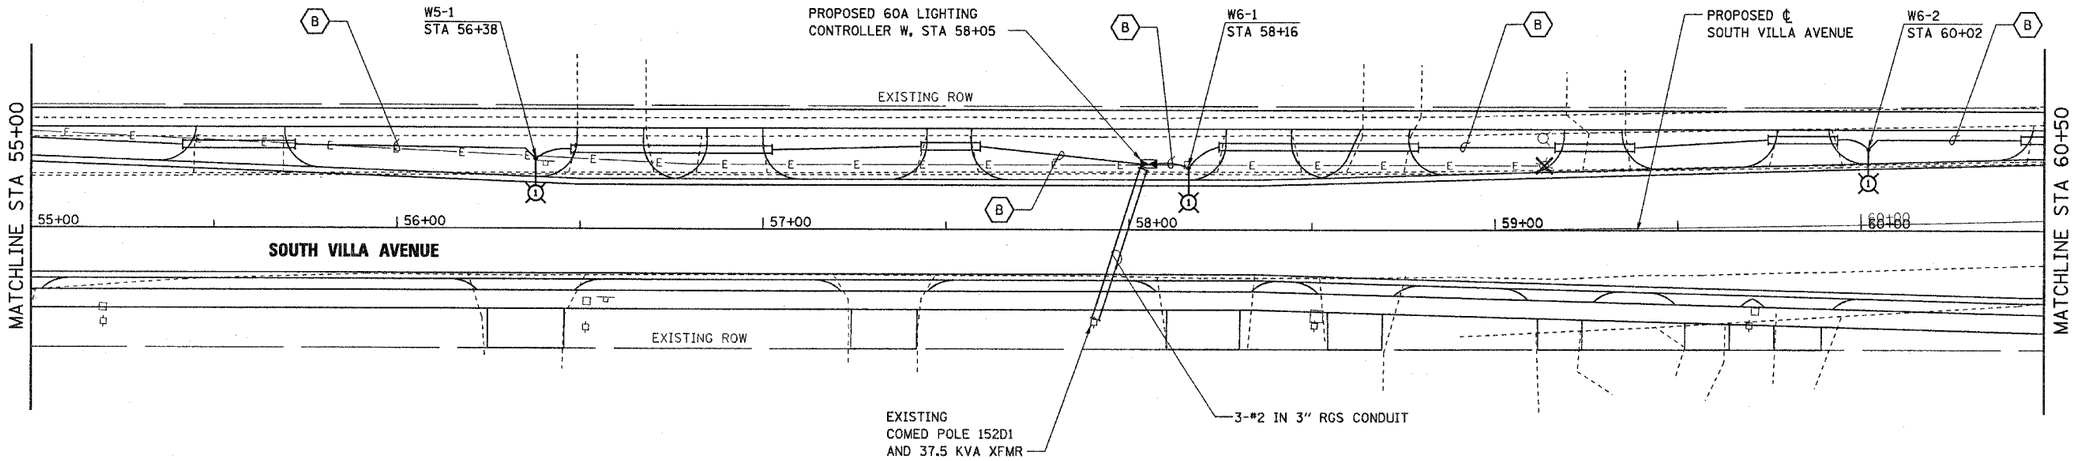

PROFILE
SURVEYED
PLOTTED CHECKED
ALIGNMENT NOTED
NOTE BOOK STRUCTURE NOTATIONS OKAY
NO.
BY DATE

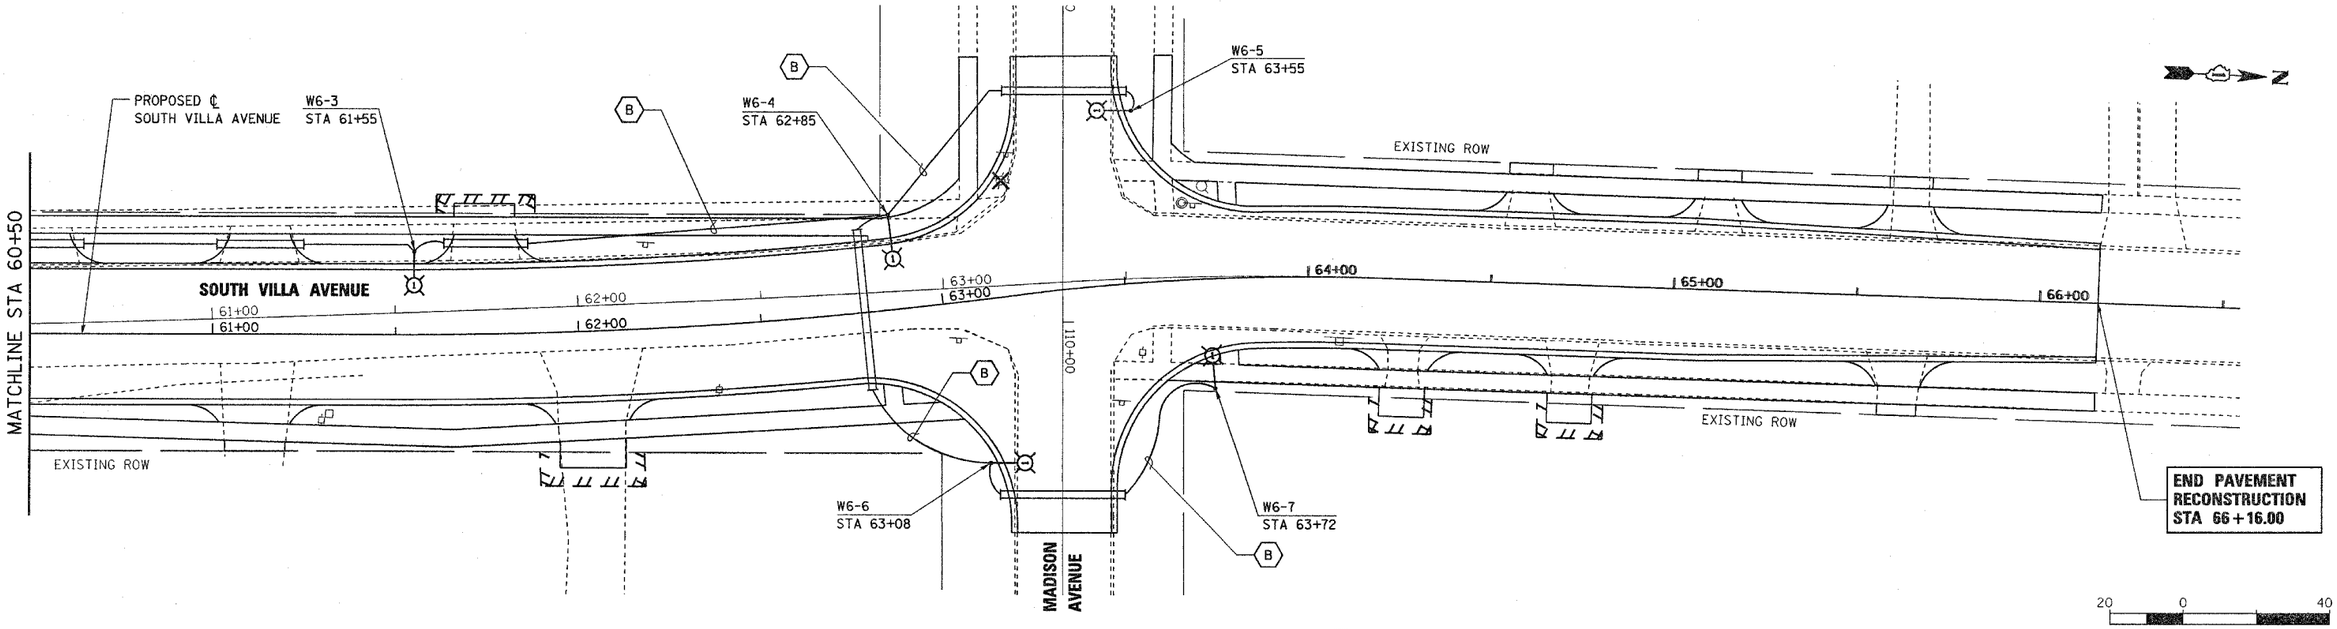

20 0 40
SCALE: 1"=20'

LICENSED PROFESSIONAL ENGINEER
ERNEST E. LEAF
062-055760
STATE OF ILLINOIS
EXPIRES 11-30-2005
SIGNATURE AND DATE

Stanley Consultants INC.
8501 West Higgins Road
Suite 730
Chicago, Illinois 60631-2801 Illinois Firm Registration No.: 184-00533

REVISIONS	
NAME	DATE

VILLAGE OF VILLA PARK, ILLINOIS

ELECTRICAL PLAN
SOUTH VILLA AVENUE
SHEET 5 OF 5

STA 55+00 TO STA 66+16

SCALE: 1"=20' DRAWN BY: E.D.
DATE: 11-NOV-2004 CHECKED BY: J.T.G.

O:\15367\Phase2\07-Design\05-Dwgs\sht\367ele05.dgn
11-NOV-2004