F.A.U. RTE.	SECTION	COUNTY	TOTAL SHEETS	SHEET NO.
2556	00-00070-00-FP	COOK	98	35
FED. ROAD DIST. NO. 1	ILLINOIS	FED. AID PROJECT		

CONTRACT No. 83799

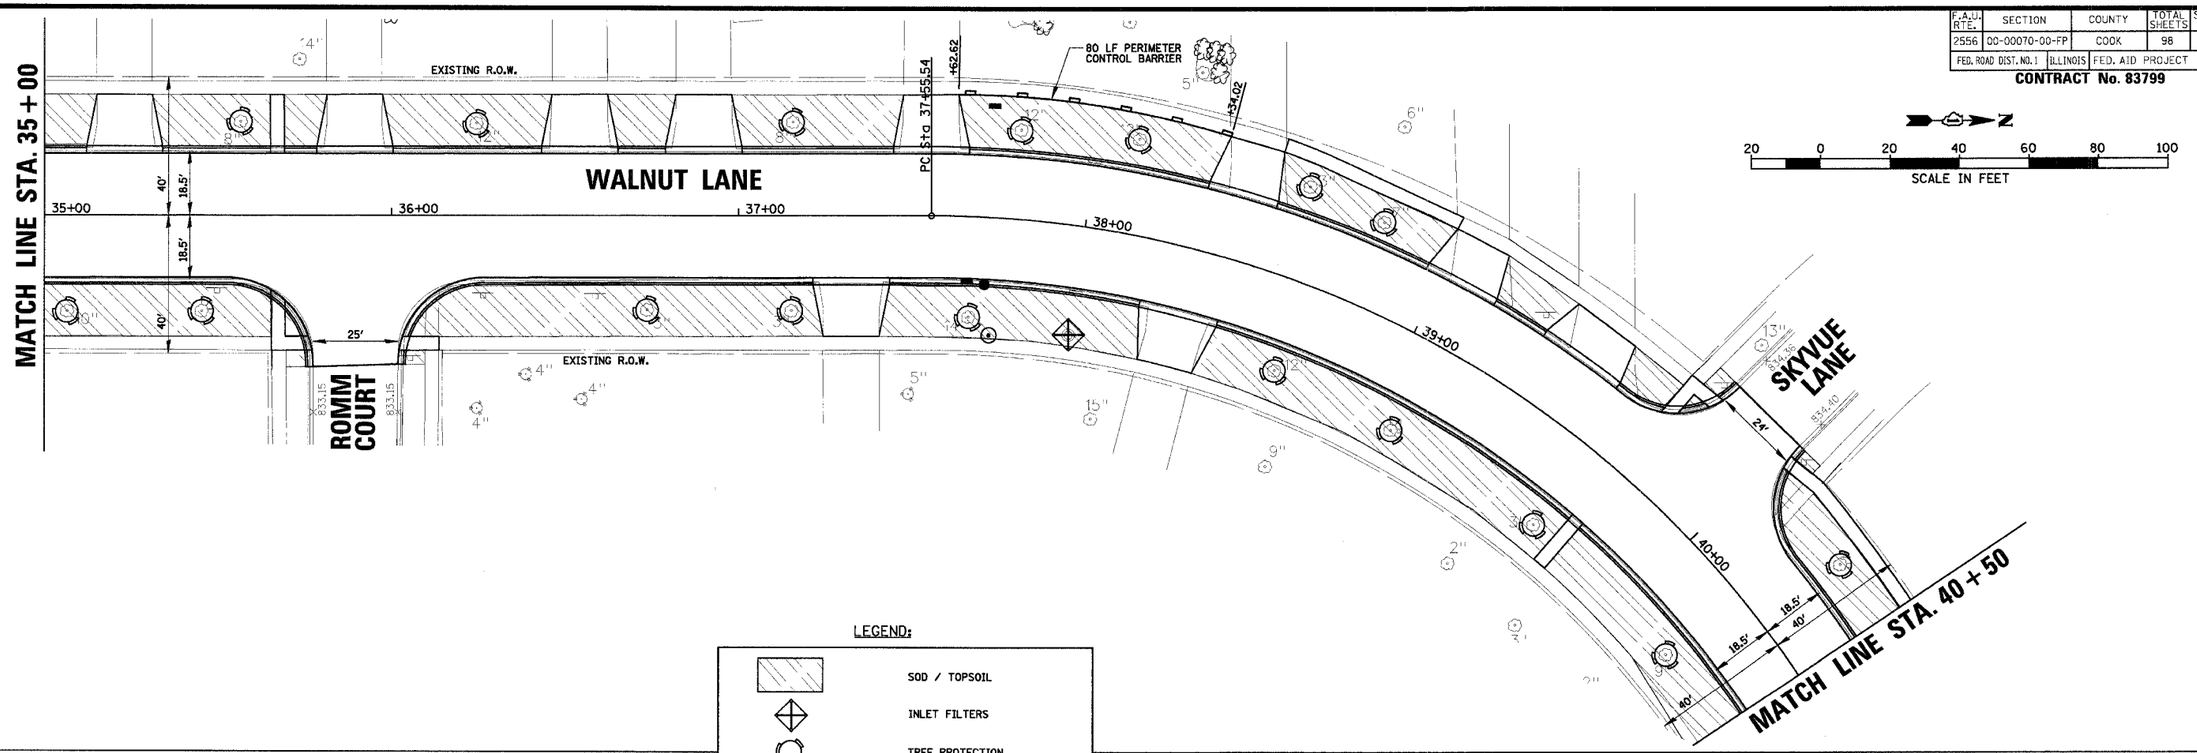

LEGEND:

- SOD / TOPSOIL
- INLET FILTERS
- TREE PROTECTION
- PERIMETER EROSION BARRIER

NOTE:
FOR PROPOSED STRUCTURES IDENTIFICATION
SEE PLAN & PROFILE SHEETS

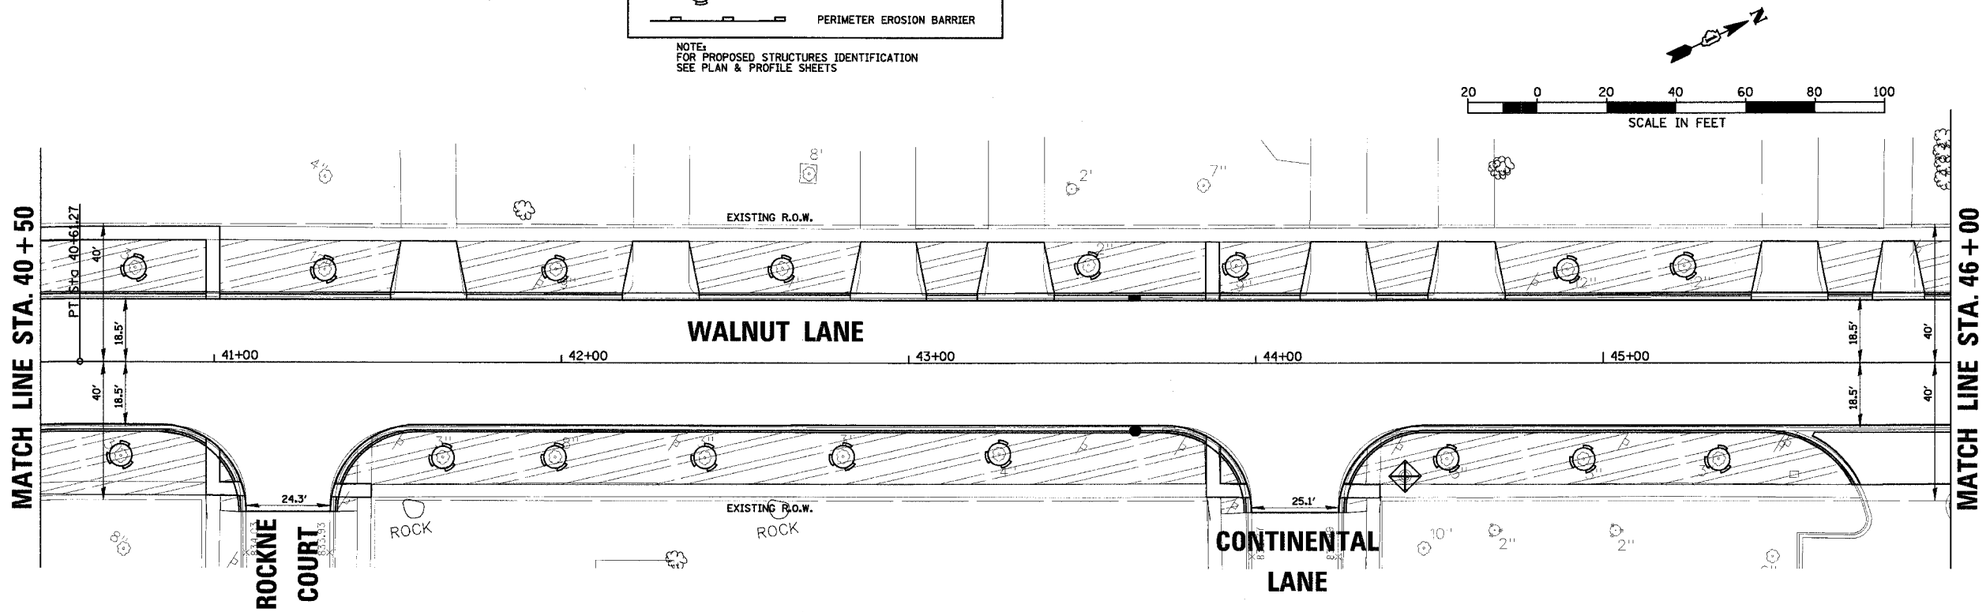

CHRISTOPHER B. BURKE ENGINEERING LTD.
9575 West Higgins Road, Suite 600
Rosemont, Illinois 60018
(847) 823-0500

CLIENT:
VILLAGE OF SCHAUMBURG
Engineering Department
101 Schaumburg Court
Schaumburg, IL. 60193-7806

NO.	DATE	NATURE OF REVISION	CHKD.
FILE NAME	N:\SCHAUMBURG\01-434\DESIGN\434_04_ECP.ECP		

DSGN.	GS	
DWN.	GS	
CHKD.	JGS	
SCALE:	1" = 20'	
DATE:	04/05/2005	

TITLE:
LANDSCAPING AND EROSION CONTROL PLAN
C-91-108-04

PROJECT NO.	01-434
SHEET	35 OF 98
DRAWING NO.	35