85356

F.A.U. RTE.	SECTION	COUNTY	TOTAL SHEETS	SHEET NO.
5012	02-00098-00-FP	BOONE	30	8
STA. 20+15 TO STA. 24+85				
	ILLINOIS FED. AID PROJECT			

PLAN
NOTE BOOK
NO.
SURVEYED
PLOTTED
CADD FILE NAME
BY
DATE

6TH STREET

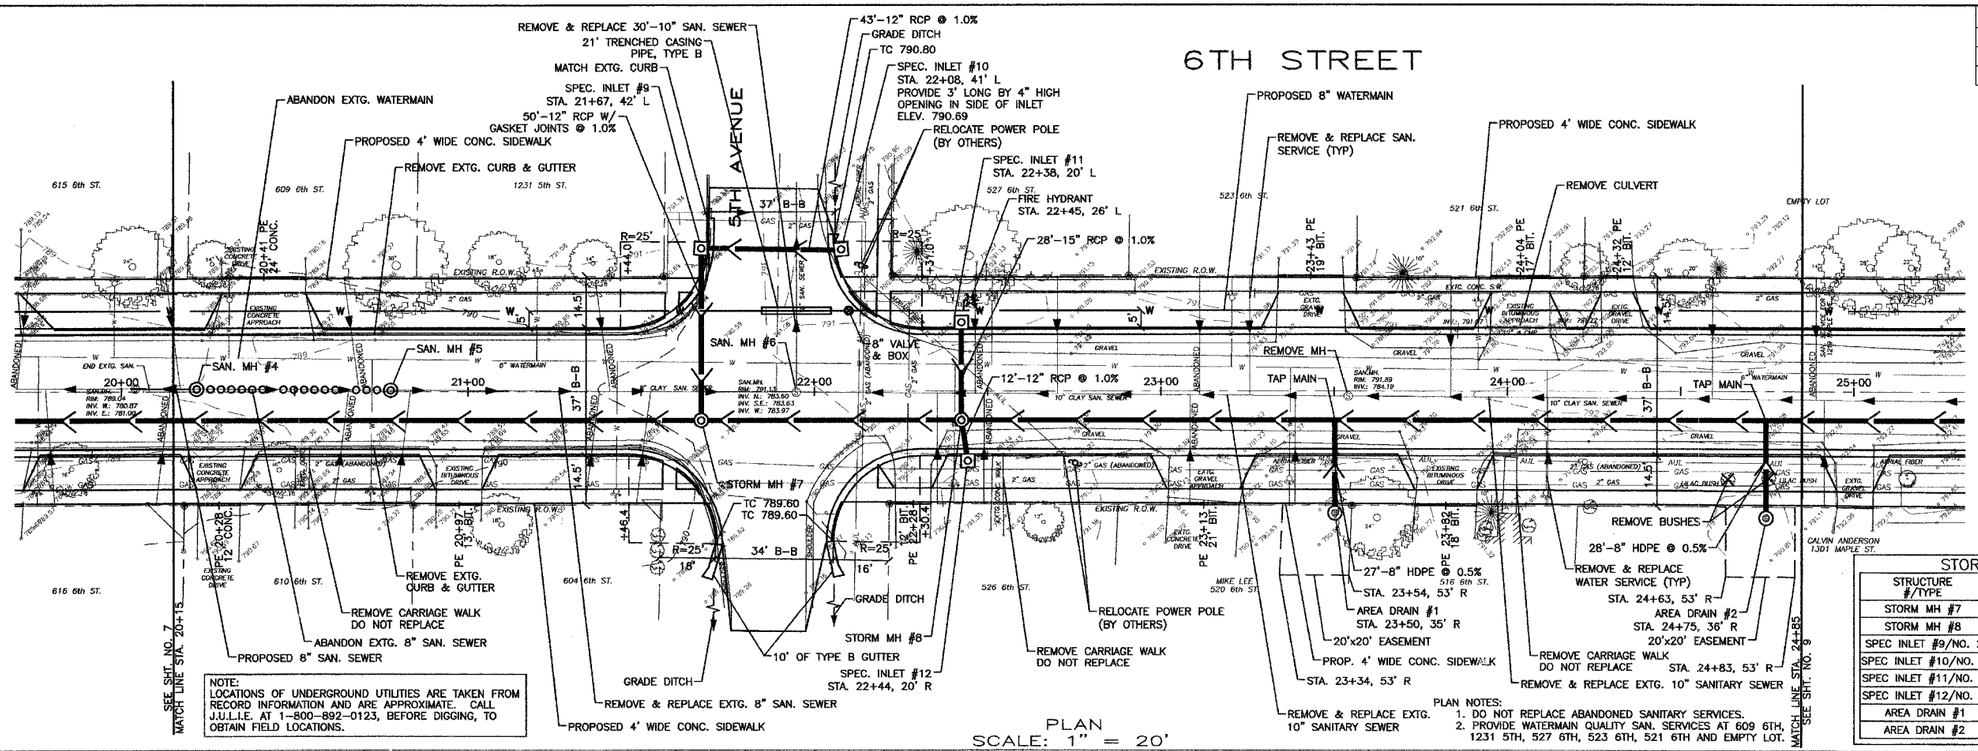

NOTE:
LOCATIONS OF UNDERGROUND UTILITIES ARE TAKEN FROM RECORD INFORMATION AND ARE APPROXIMATE. CALL J.U.L.I.E. AT 1-800-892-0123, BEFORE DIGGING, TO OBTAIN FIELD LOCATIONS.

PLAN NOTES:
1. DO NOT REPLACE ABANDONED SANITARY SERVICES.
2. PROVIDE WATERMAIN QUALITY SAN. SERVICES AT 609 6TH, 1231 5TH, 527 6TH, 523 6TH, 521 6TH AND EMPTY LOT.

PLAN
SCALE: 1" = 20'

STORM STRUCTURE TABLE

STRUCTURE #/TYPE	TC/RIM	INVERT-IN	INVERT-OUT
STORM MH #7	789.9±	786.57(N)/785.89(E)	785.79
STORM MH #8	790.2±	786.29	786.19
SPEC INLET #9/NO. 2	790.4±	787.07	787.07
SPEC INLET #10/NO. 2	790.80	N/A	787.50
SPEC INLET #11/NO. 2	790.57	N/A	786.57
SPEC INLET #12/NO. 2	790.49	N/A	786.41
AREA DRAIN #1	790.6±	N/A	789.10
AREA DRAIN #2	790.8±	N/A	789.30

PROFILE
SURVEYED
PLOTTED
CADD FILE NAME
NOTE BOOK
NO.
BY
DATE

PROFILE
HORIZONTAL SCALE: 1" = 20'
VERTICAL SCALE: 1" = 5'

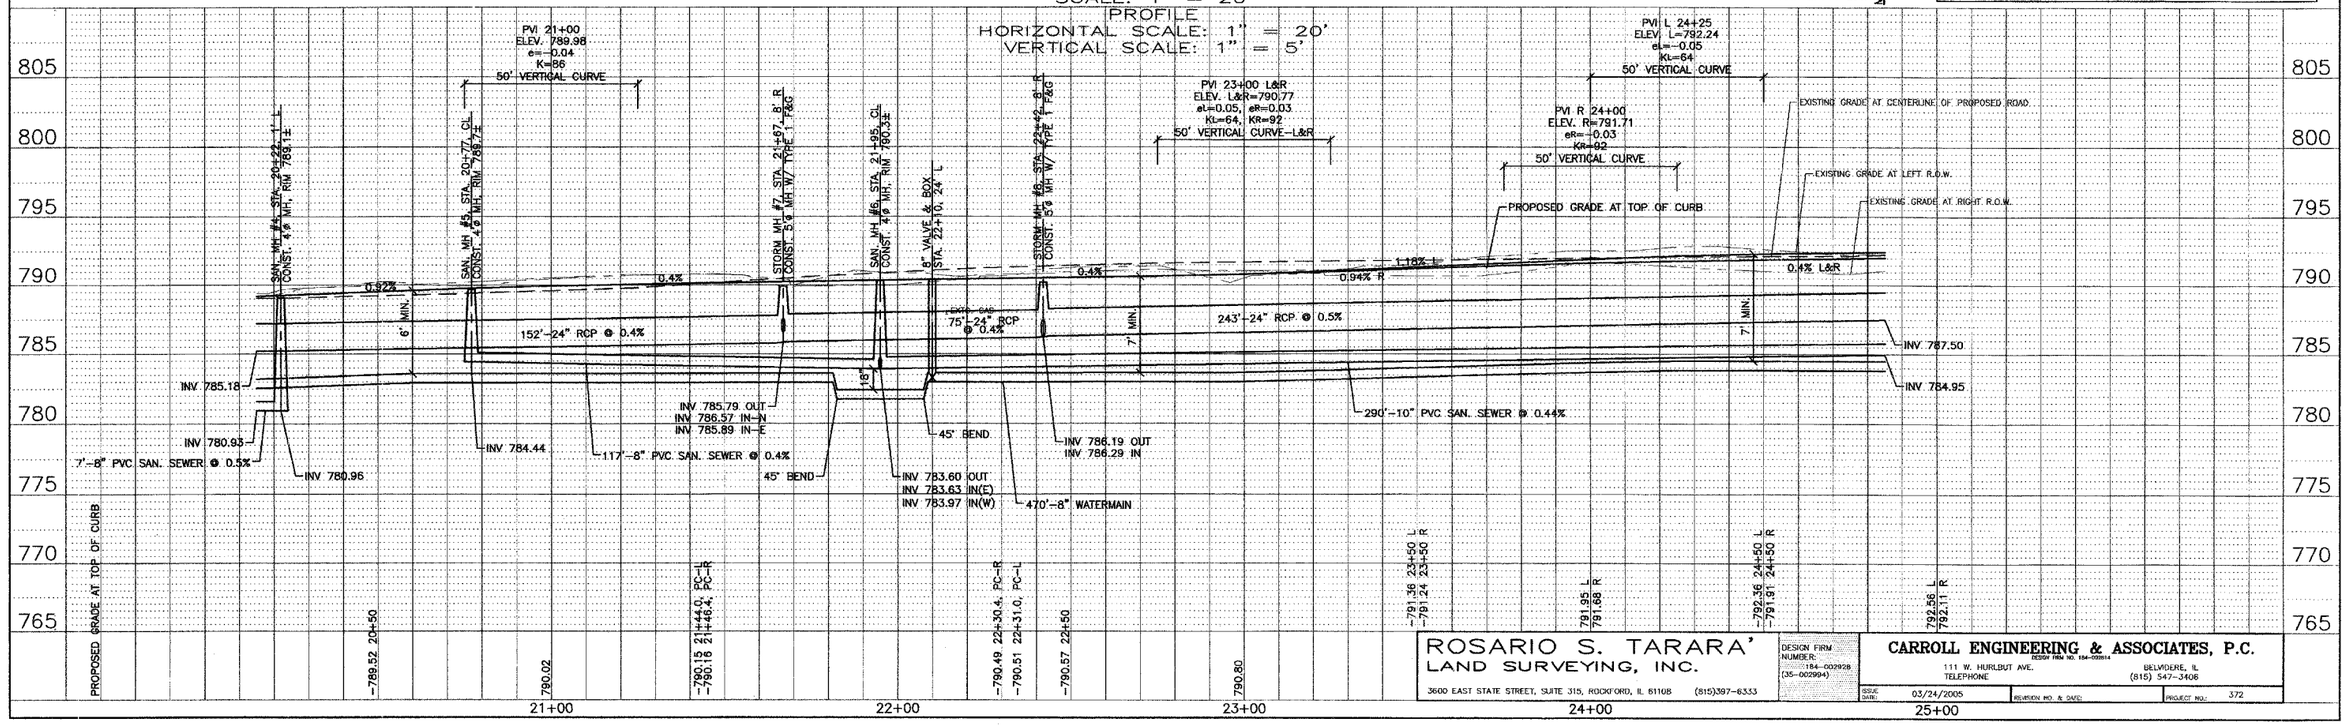

ROSARIO S. TARARA'
LAND SURVEYING, INC.
3600 EAST STATE STREET, SUITE 315, ROCKFORD, IL 61108 (815)397-6333
DESIGN FIRM NUMBER: 184-002928 (35-002994)

CARROLL ENGINEERING & ASSOCIATES, P.C.
DESIGN FIRM NO. 184-000914
111 W. HURLBUT AVE. BELVIDERE, IL
TELEPHONE (815) 547-3406

ISSUE DATE: 03/24/2005 | REVISION NO. & DATE: | PROJECT NO.: 372

3/24/2005 2:59:49 PM