85358

F.A.U. RTE.	SECTION	COUNTY	TOTAL SHEETS	SHEET NO.
5100	04-00526-00-BR	WINNEBAGO	17	14
STA. 11+39.00	TO STA. 11+75.00			
FED. ROAD DIST. NO. 7	ILLINOIS	PROJECT BHM-5099(63)		
CONTRACT NO. 85358				

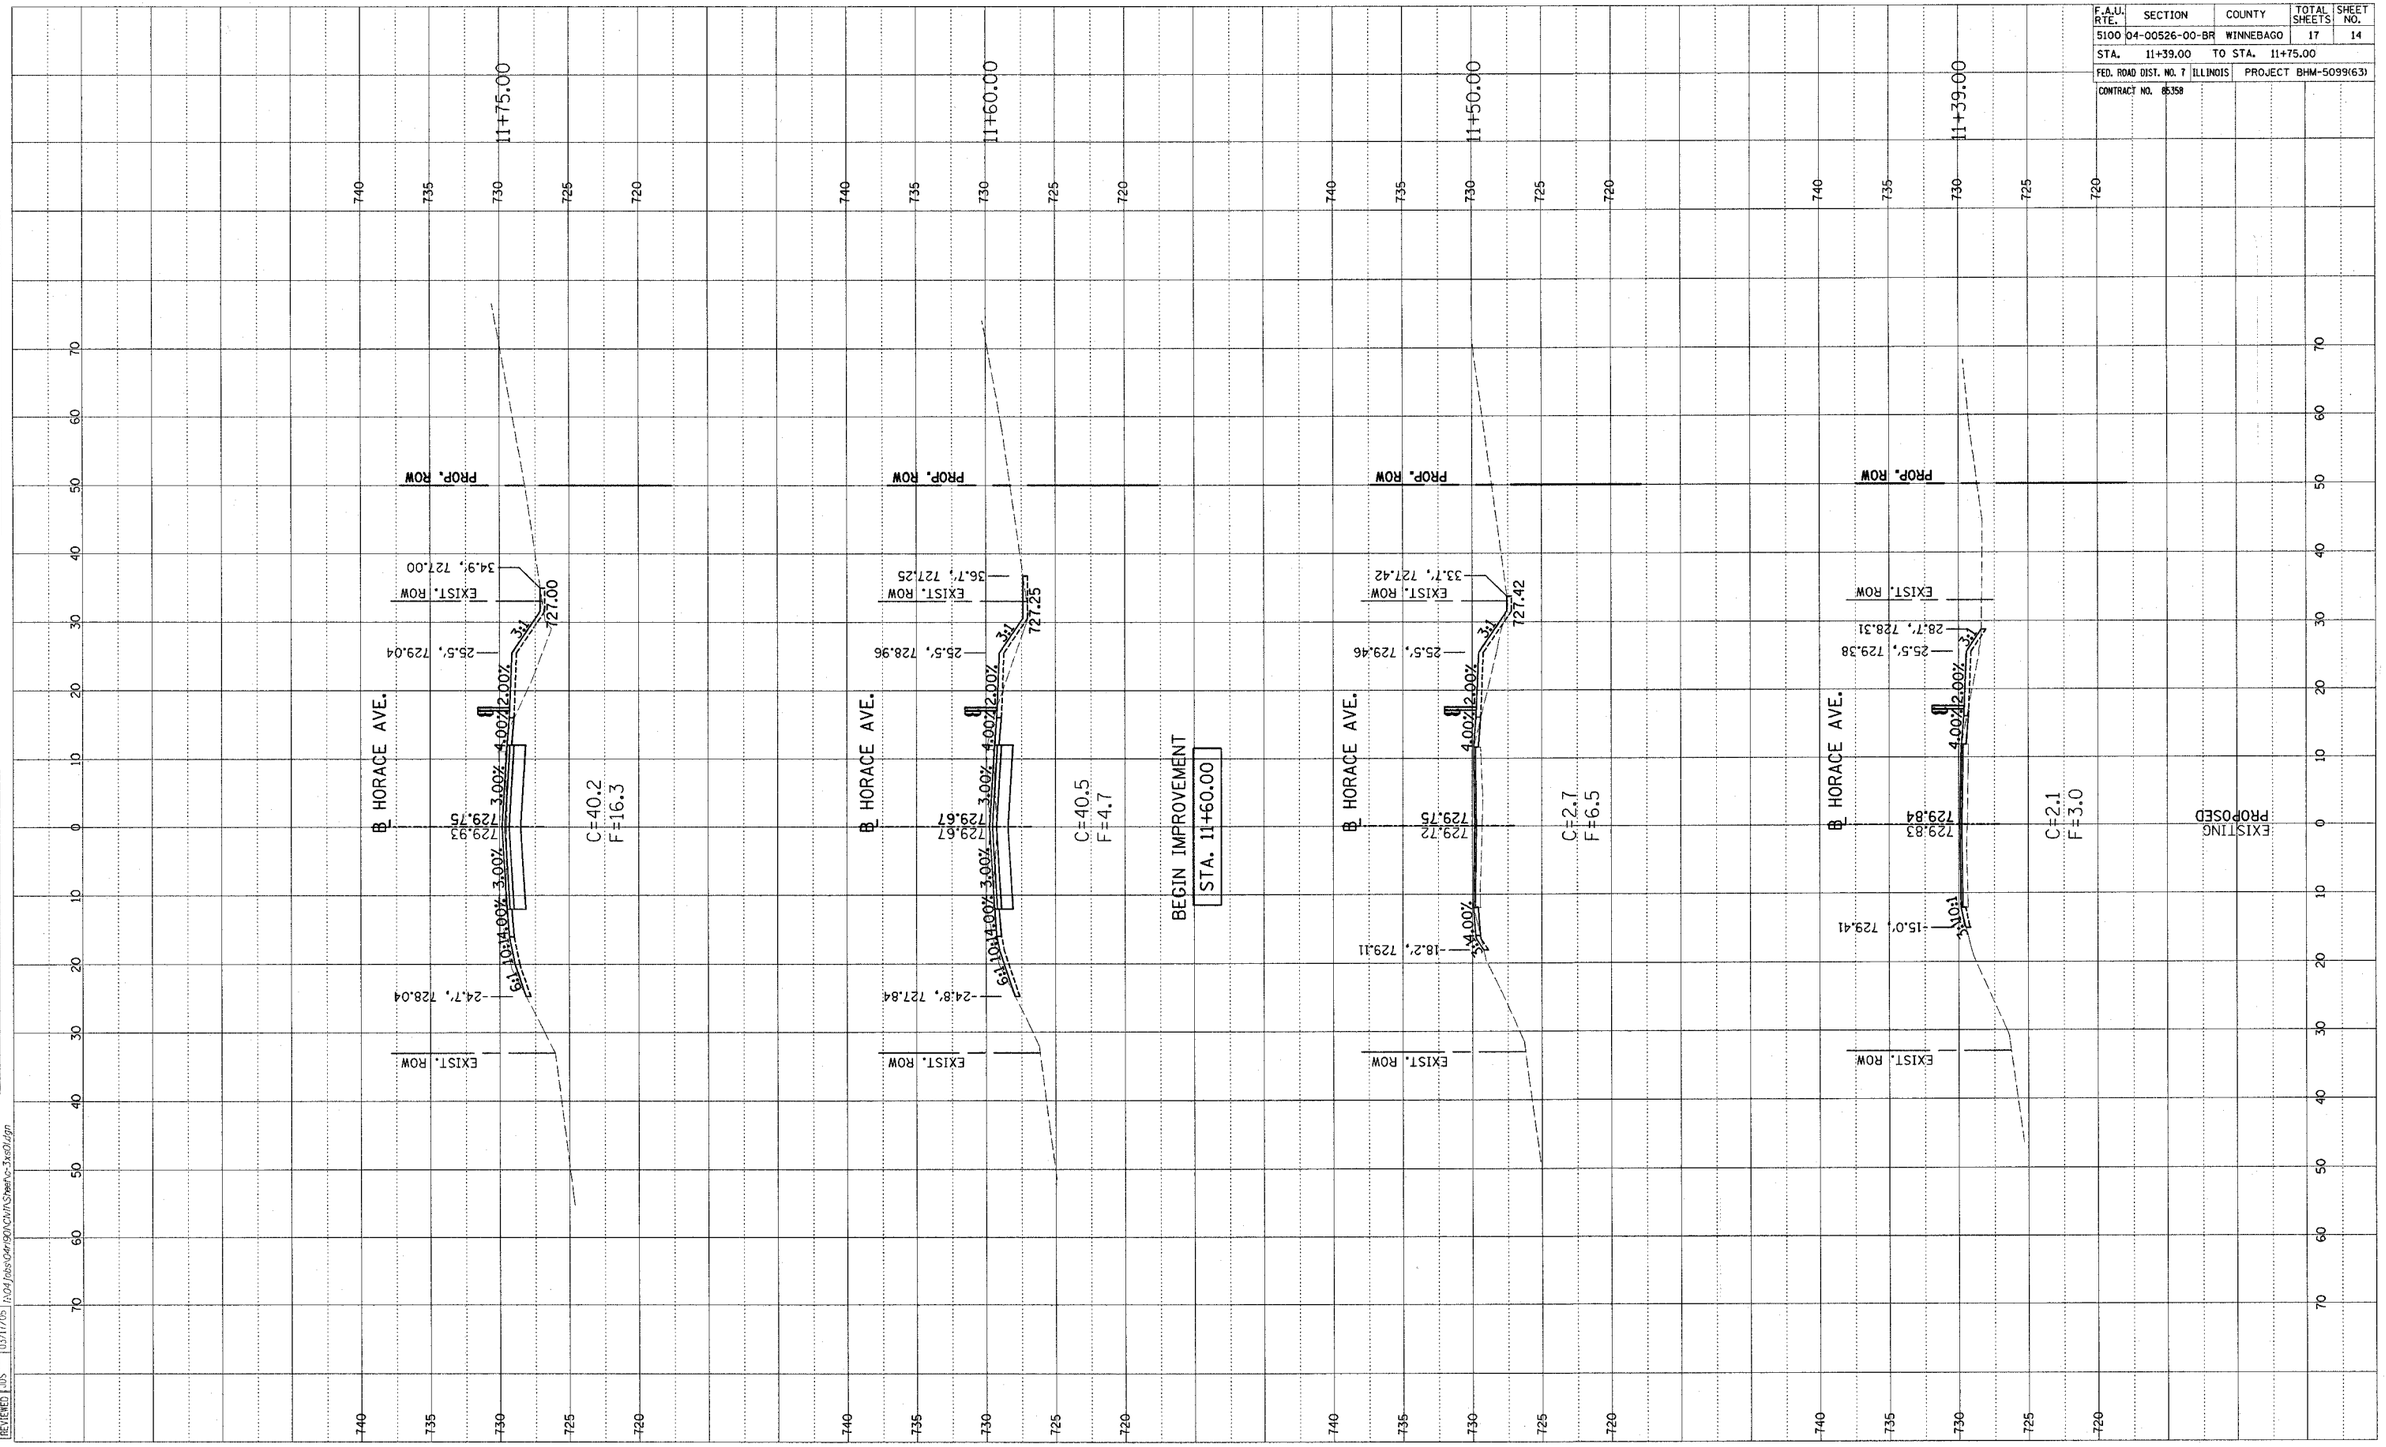

FINAL SURVEY | NOTE BOOK NO. | SURVEYED | PLOTTED | TEMPLATE | AREAS | AREAS CHECKED | BY | DATE

ORIGINAL SURVEY | NOTE BOOK NO. | SURVEYED | PLOTTED | TEMPLATE | AREAS | AREAS CHECKED | BY | DATE

HANSON
Hanson Professional Services Inc.

LAYOUT	JJS	02/22/05
DRAWN	JJS	03/16/05
REVIEWED	JJS	03/17/05

rlo
03/17/2005
J:\04jobs\04n900\Civil\Sheets-3x20.dgn