CONTRACT NO. 91325

ROUTE NO.	SECTION	COUNTY	TOTAL SHEETS	SHEET NO.
CH 31	*	MACON	162	28
STA.		TO STA.		
FED. RD. DIST. NO. 7	ILLINOIS	PROJECT		

* 02-00175-00-PV

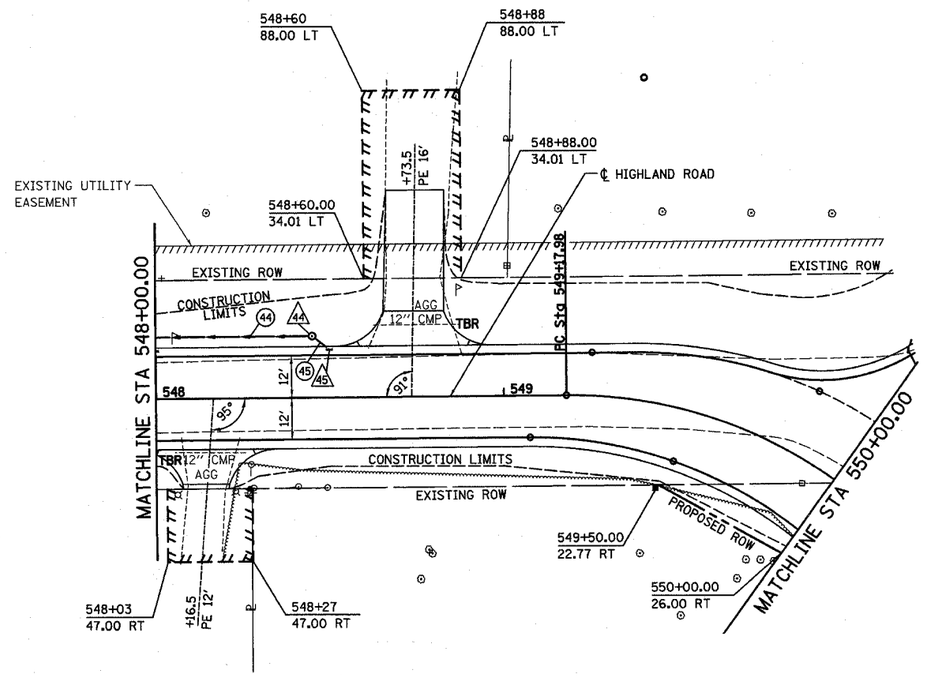

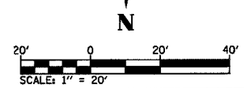

BM NO. 7 - "M" IN MUELLER ON FIRE HYDRANT SE CORNER OF KATHY CT AND HIGHLAND RD
STA 549+96.34, 72.24' LT - EL 676.16

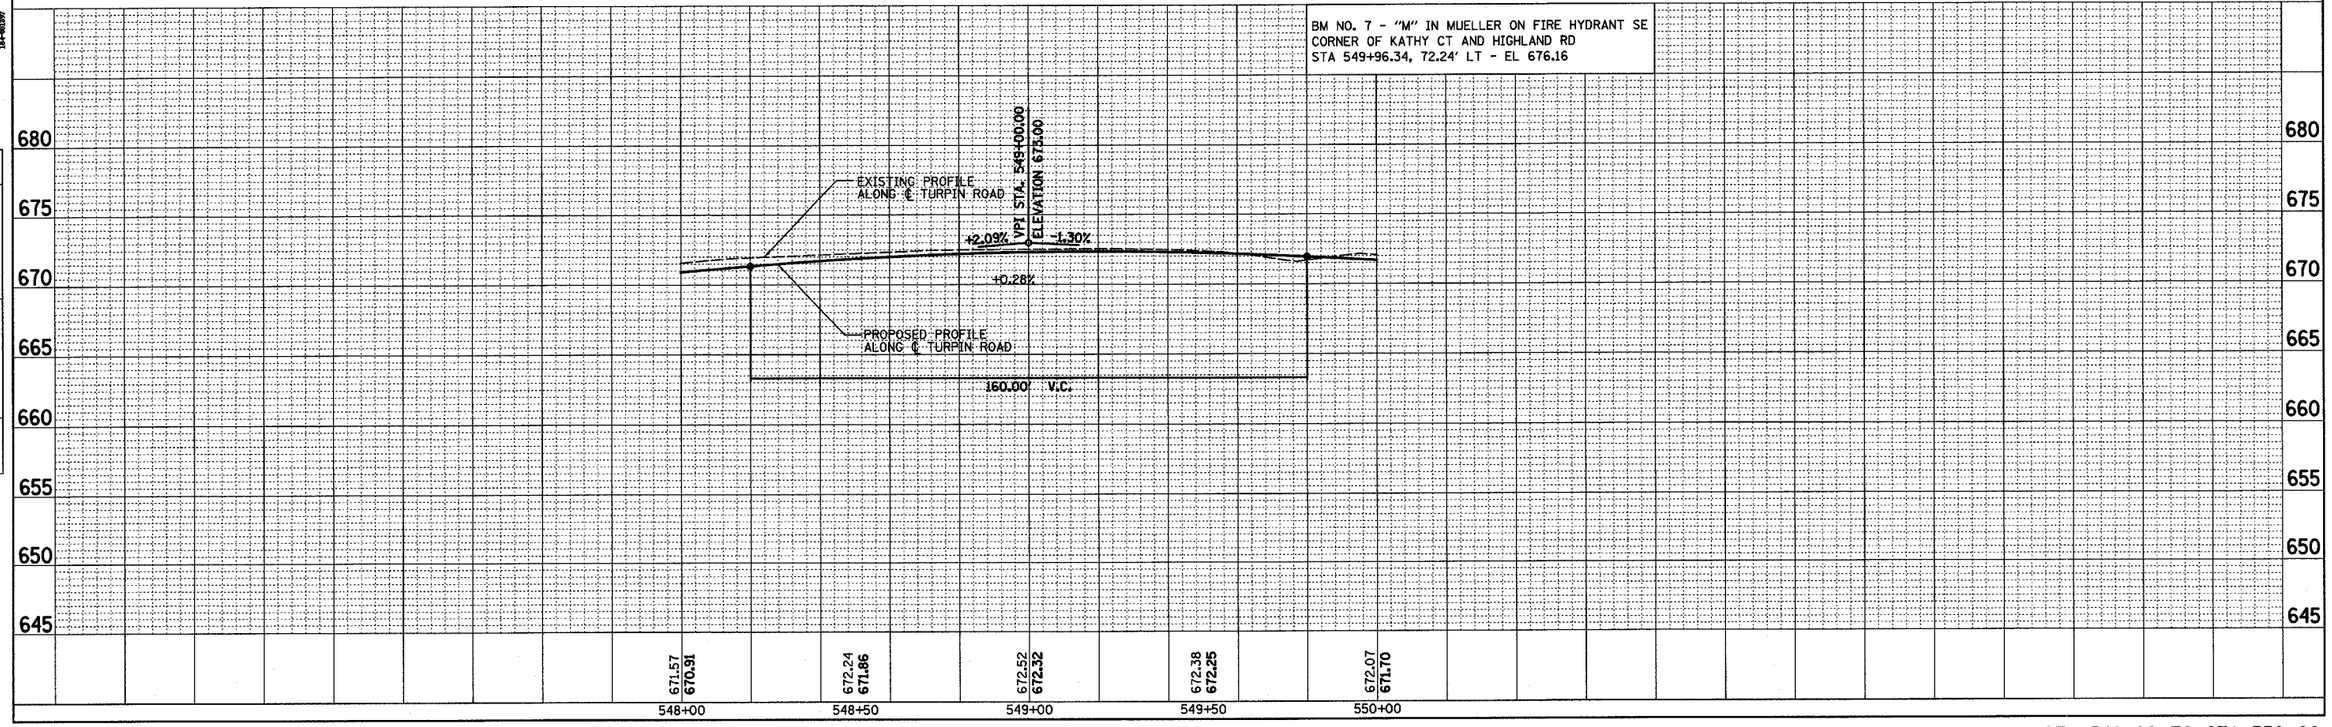

STA 548+00 TO STA 550+00

HOMER L. CHASTAIN & ASSOCIATES, LLP
CONSULTING ENGINEERS
184-002897
DECATUR (217) 422-8644
CHICAGO (773) 714-0660

PLAN | SURVEYED | PLOTTED | NOTEBOOK | NO. | GRADES CHECKED | BM'S NOTED | ALIGNMENT CHECKED | RT. OF WAY CHECKED | BY | DATE

PROFILE | SURVEYED | PLOTTED | NOTEBOOK | NO. | GRADES CHECKED | BM'S NOTED | STRUCTURE NOTATIONS CHK'D | BY | DATE