CONTRACT NO. 91325

ROUTE NO.	SECTION	COUNTY	TOTAL SHEETS	SHEET NO.
CH 31	*	MACON	162	92
STA.		TO STA.		
FED. RD. DIST. NO. 7	ILLINOIS	PROJECT		

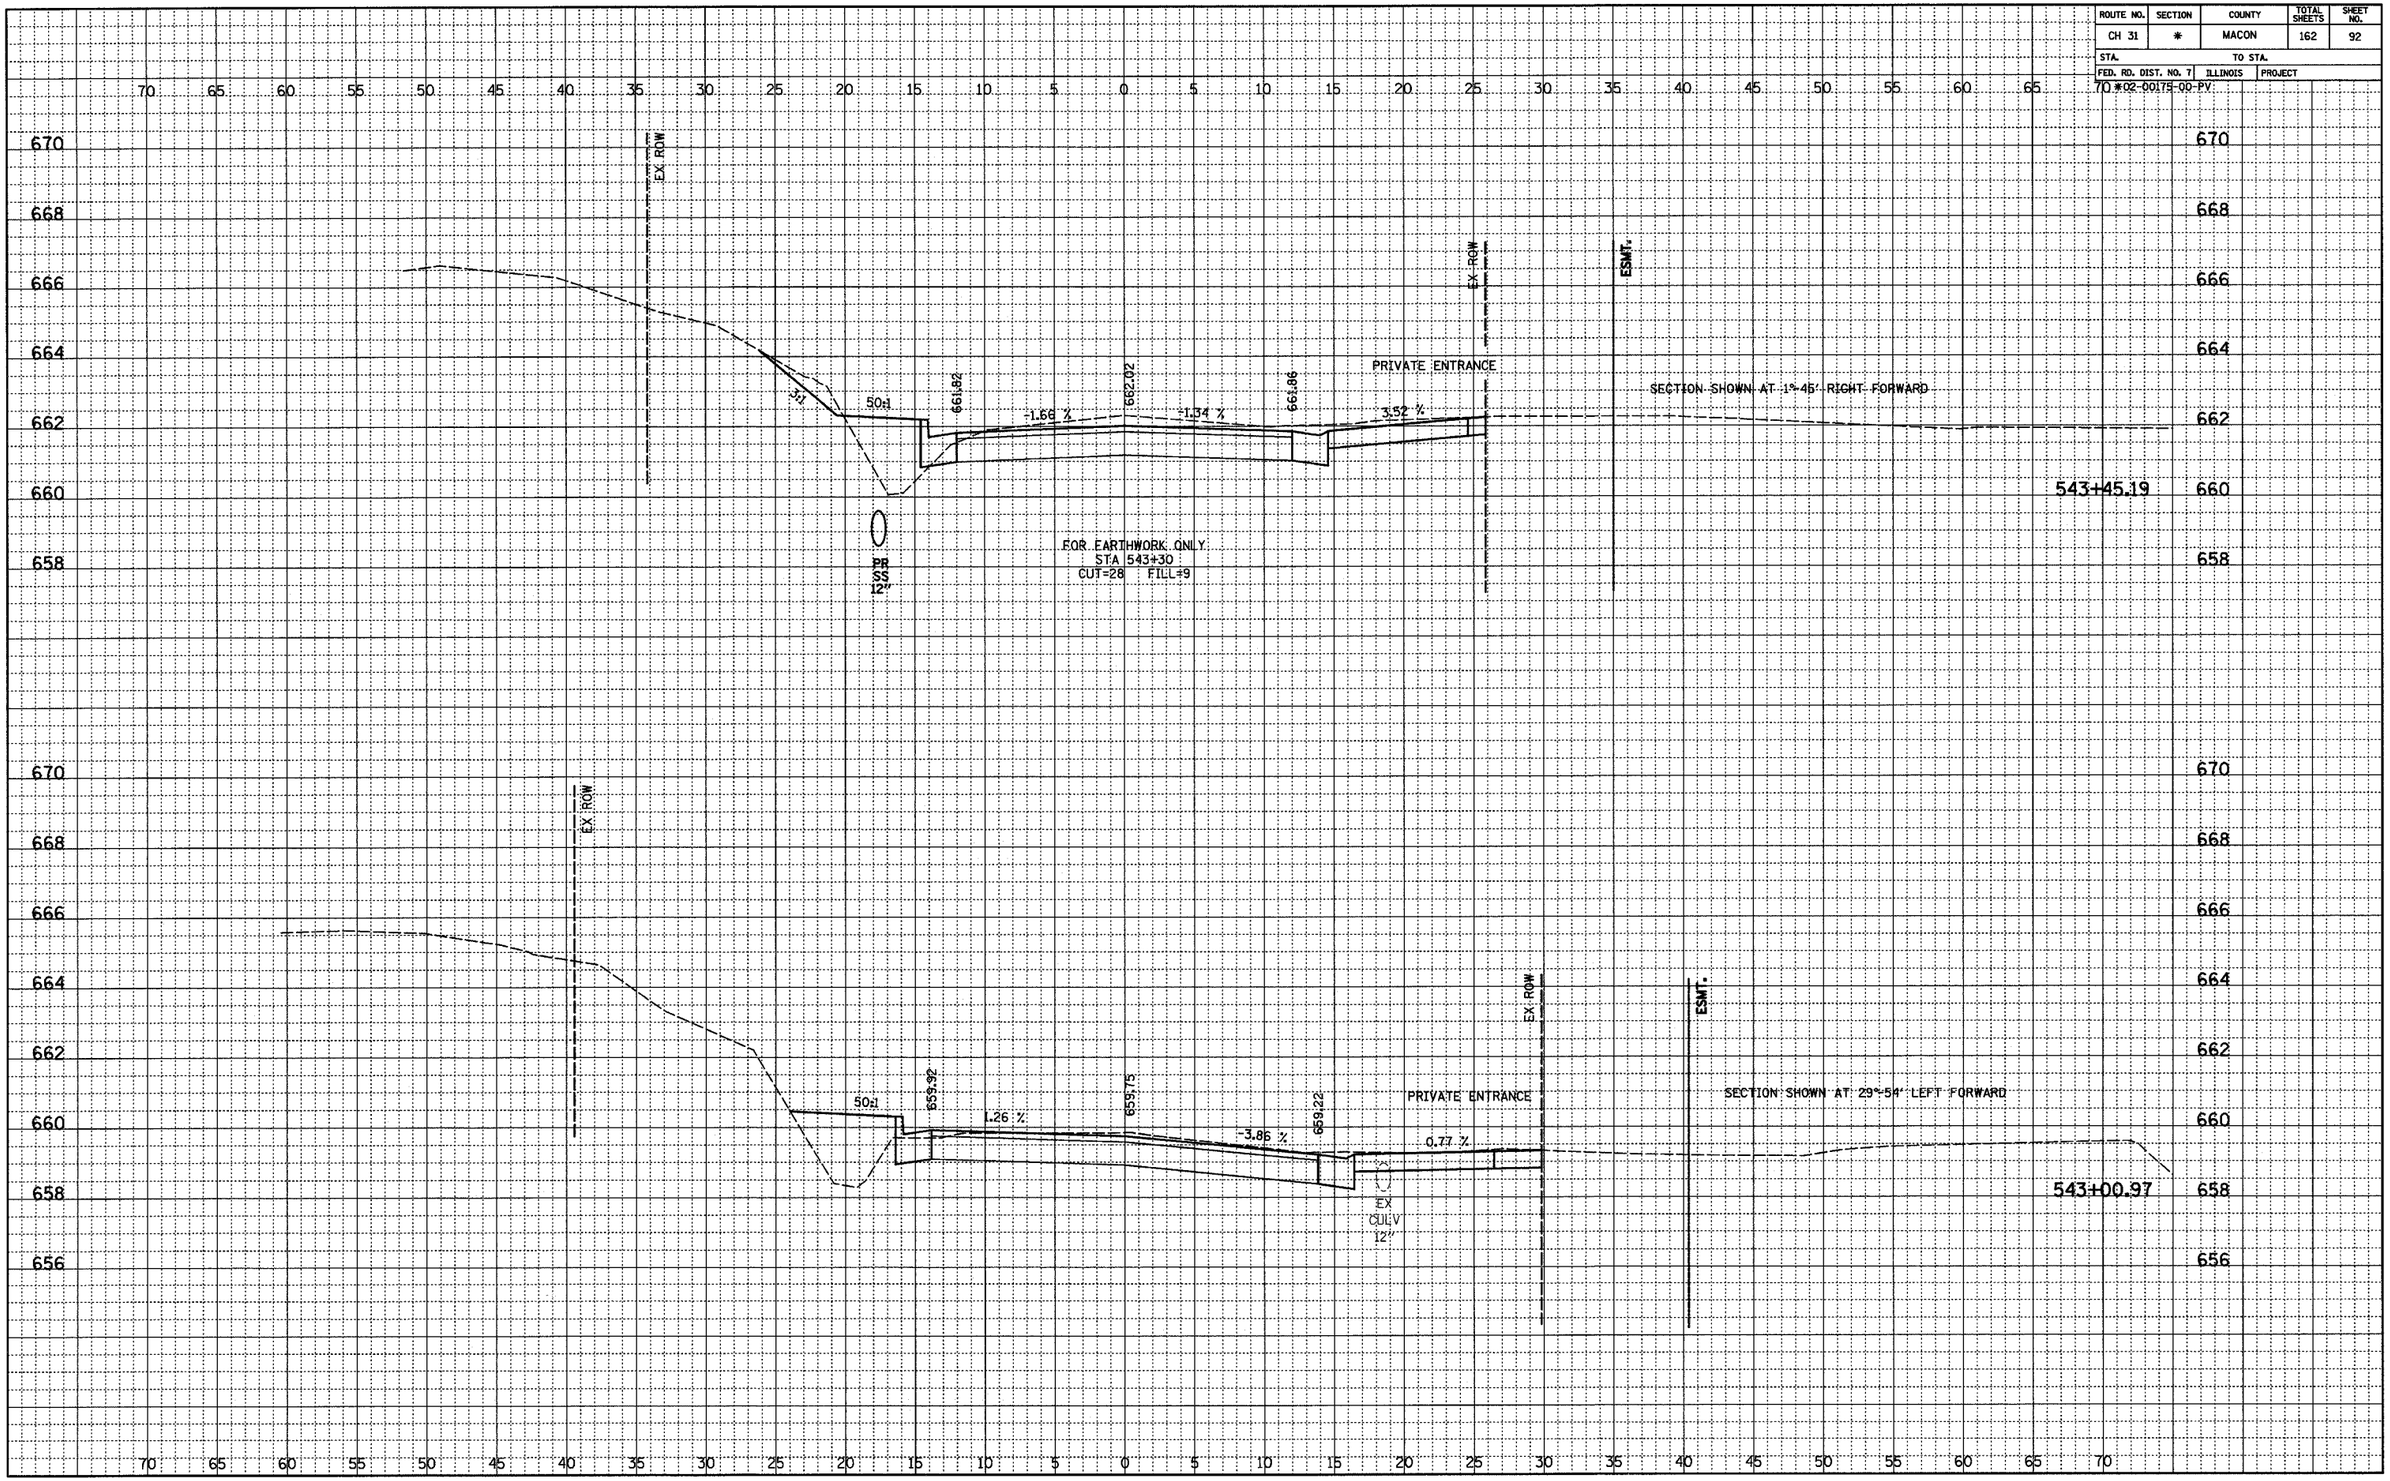

FINAL NOTEBOOK NO. — SURVEYED / PLOTTED / ALIGNMENT CHECKED / RT. OF WAY CHECKED — BY — DATE

ORIGINAL NOTEBOOK NO. — SURVEYED / PLOTTED / GRADES CHECKED / BM'S NOTED / STRUCTURE NOTATIONS CHK'D — BY — DATE