CONTRACT NO. 91325

ROUTE NO.	SECTION	COUNTY	TOTAL SHEETS	SHEET NO.
CH 31	*	MACON	162	94
STA.		TO STA.		
FED. RD. DIST. NO. 7	ILLINOIS	PROJECT		
70 *02-00175-00-PV				

FINAL
SURVEYED
PLOTTED
NOTEBOOK
NO.
BY
DATE
ALIGNMENT CHECKED
RT. OF WAY CHECKED

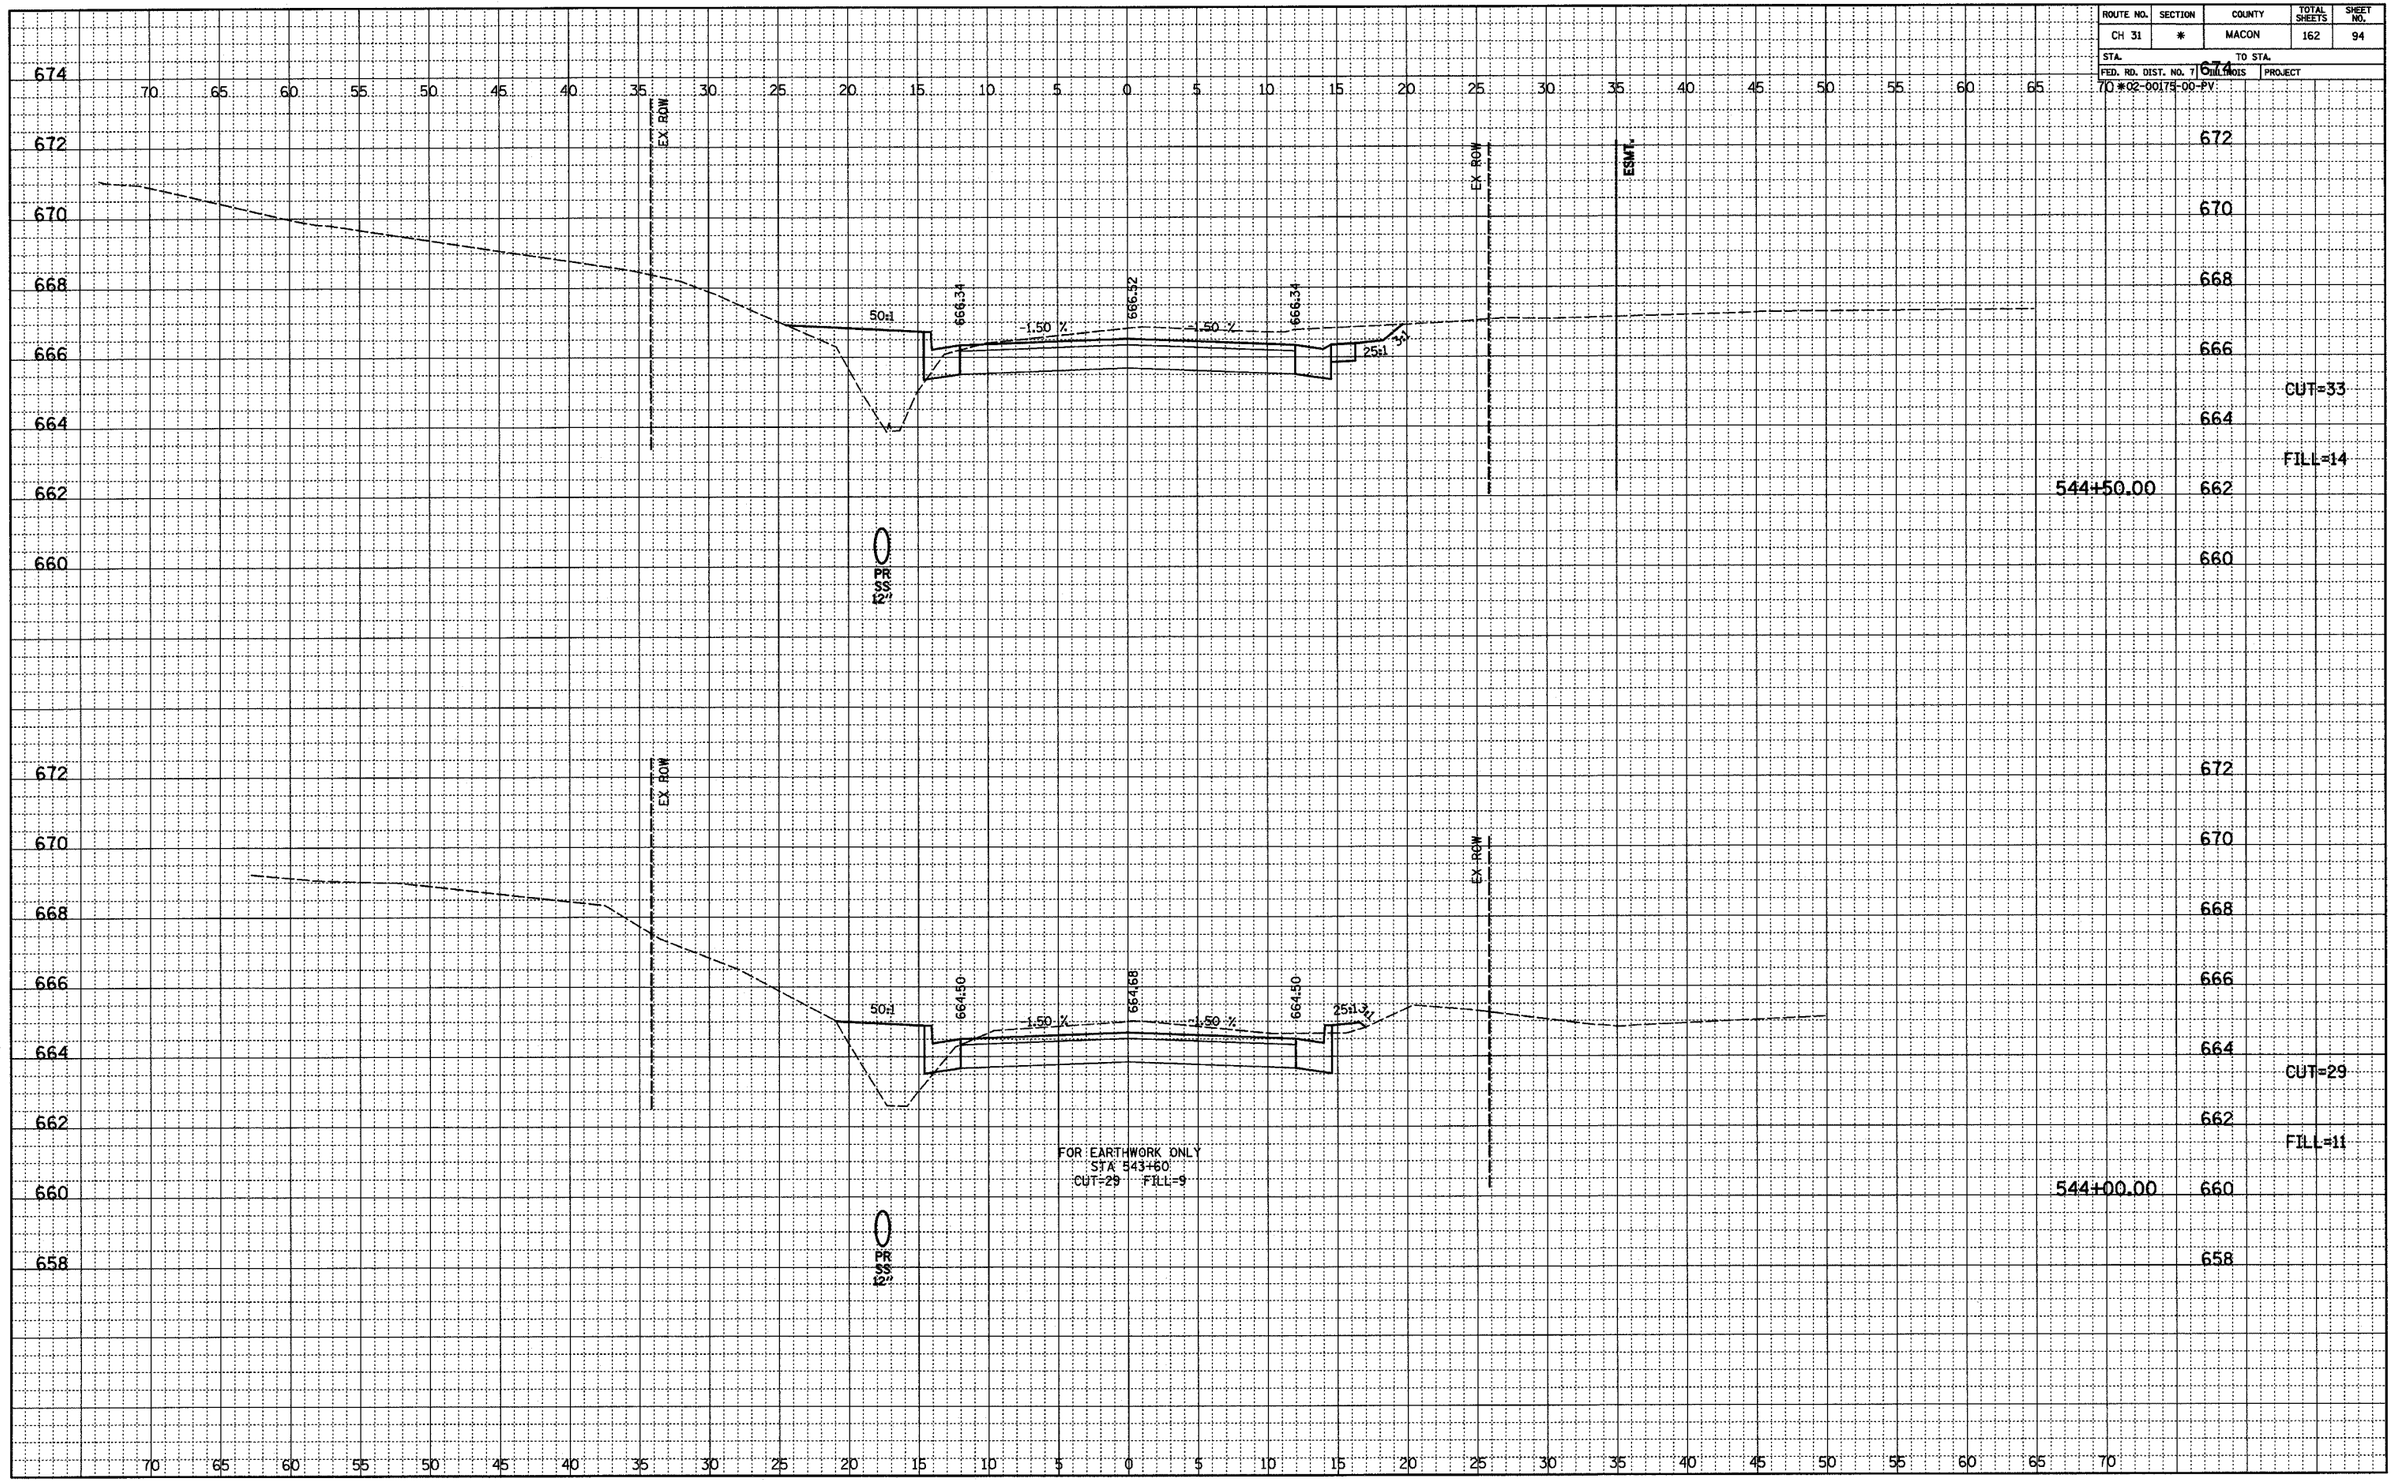

ORIGINAL
SURVEYED
PLOTTED
NOTEBOOK
NO.
BY
DATE
GRADES CHECKED
BM'S NOTED
STRUCTURE NOTATIONS CHK'D

142E514001_04Index Turnin.dgn 04/05/2005 04:08:40 PM