F.A.P RTE.	SECTION	COUNTY	TOTAL SHEETS	SHEET NO.
774	*	EFFINGHAM	273	65
STA. 1032+00.00		TO STA. 44+00.00		
FED. ROAD DIST. NO. 7	ILLINOIS	FED. AID PROJECT		
* 107WRS-1, 107BY, 107BY-1 & 107B-2				

CONTRACT NO. 94827

PLAN
SURVEYED
PLOTTED
GRADES CHECKED
ALIGNMENT CHECKED
CADD FILE NAME
NOTE BOOK
NO.
BY
DATE

PROFILE
SURVEYED
PLOTTED
GRADES CHECKED
ALIGNMENT CHECKED
STRUCTURE NO'S/ITMS CHKD
NOTE BOOK
NO.
BY
DATE

PROFILE SHOWING LEFT DITCH & STORM SEWER

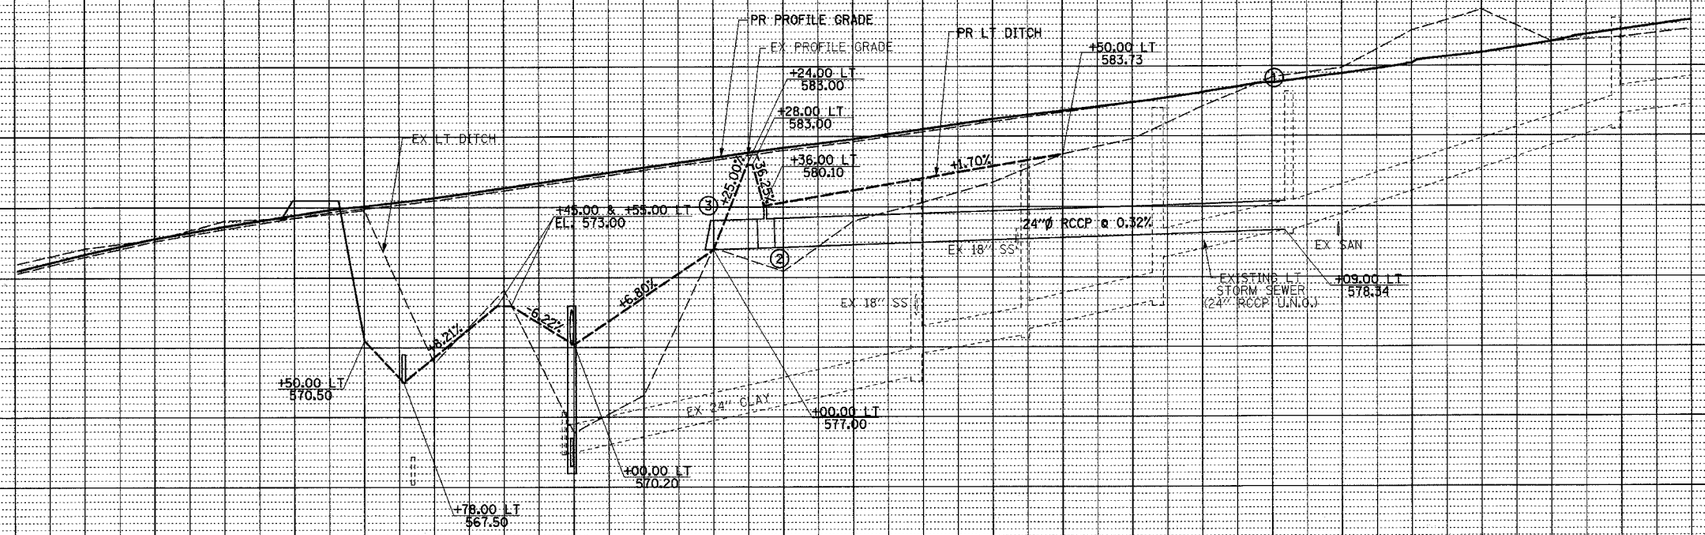

PROFILE SHOWING RIGHT DITCH & STORM SEWER

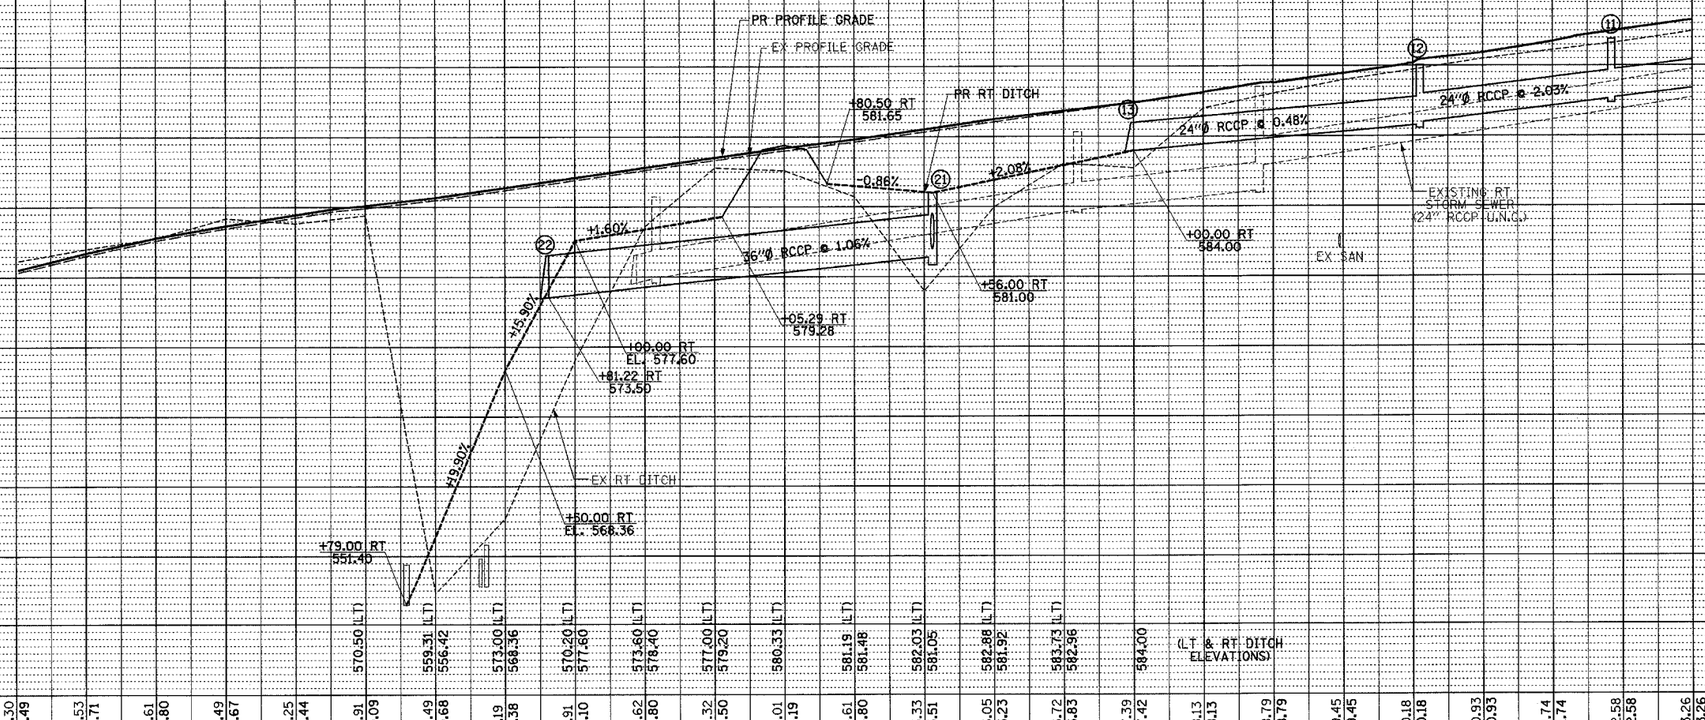

	1032+00	1033+00	1034+00	1035+00	1036+00	1037+00	1038+00	39+00	40+00	41+00	42+00	43+00	44+00
(LT & RT DITCH ELEVATIONS)	575.30 575.49	576.53 576.71	577.61 577.80	578.49 578.67	579.25 579.44	579.91 (LT) 580.09	580.49 580.68	581.19 (LT) 581.38	581.91 (LT) 582.10	582.62 582.80	583.32 (LT) 583.50	584.01 (LT) 584.19	584.61 (LT) 584.80	585.33 (LT) 585.51	586.05 (LT) 586.23	586.72 (LT) 586.83	587.39 (LT) 587.42	588.13 588.13	588.79 588.79	589.45 589.45	590.18 590.18	590.93 590.93	591.74 591.74	592.58 592.58	593.26 593.26
						570.50 (LT)	559.31 (LT) 556.42	573.00 (LT) 568.36	570.20 (LT) 577.60	573.60 (LT) 578.40	577.00 (LT) 579.20	580.33 (LT)	581.19 (LT) 581.48	582.03 (LT) 581.05	582.88 (LT) 581.92	583.73 (LT) 582.96	584.00							

MAIN LINE SHEET 11 OF 12