F.A.P. RTE.	SECTION	COUNTY	TOTAL SHEETS	SHEET NO.
750	(112,113) Y, WRS	FAYETTE	159	141
STA.		TO STA.		
FED. ROAD DIST. NO. 7	ILLINOIS	FED. AID PROJECT		

CONTRACT NO. 94927

	DATE
BY	
FINAL SURVEY	SURVEYED
	PLOTTED
	TEMPLATE
NOTE BOOK	AREAS
NO.	AREAS CHECKED

	DATE
BY	
ORIGINAL SURVEY	SURVEYED
	PLOTTED
	TEMPLATE
NOTE BOOK	AREAS
NO.	AREAS CHECKED

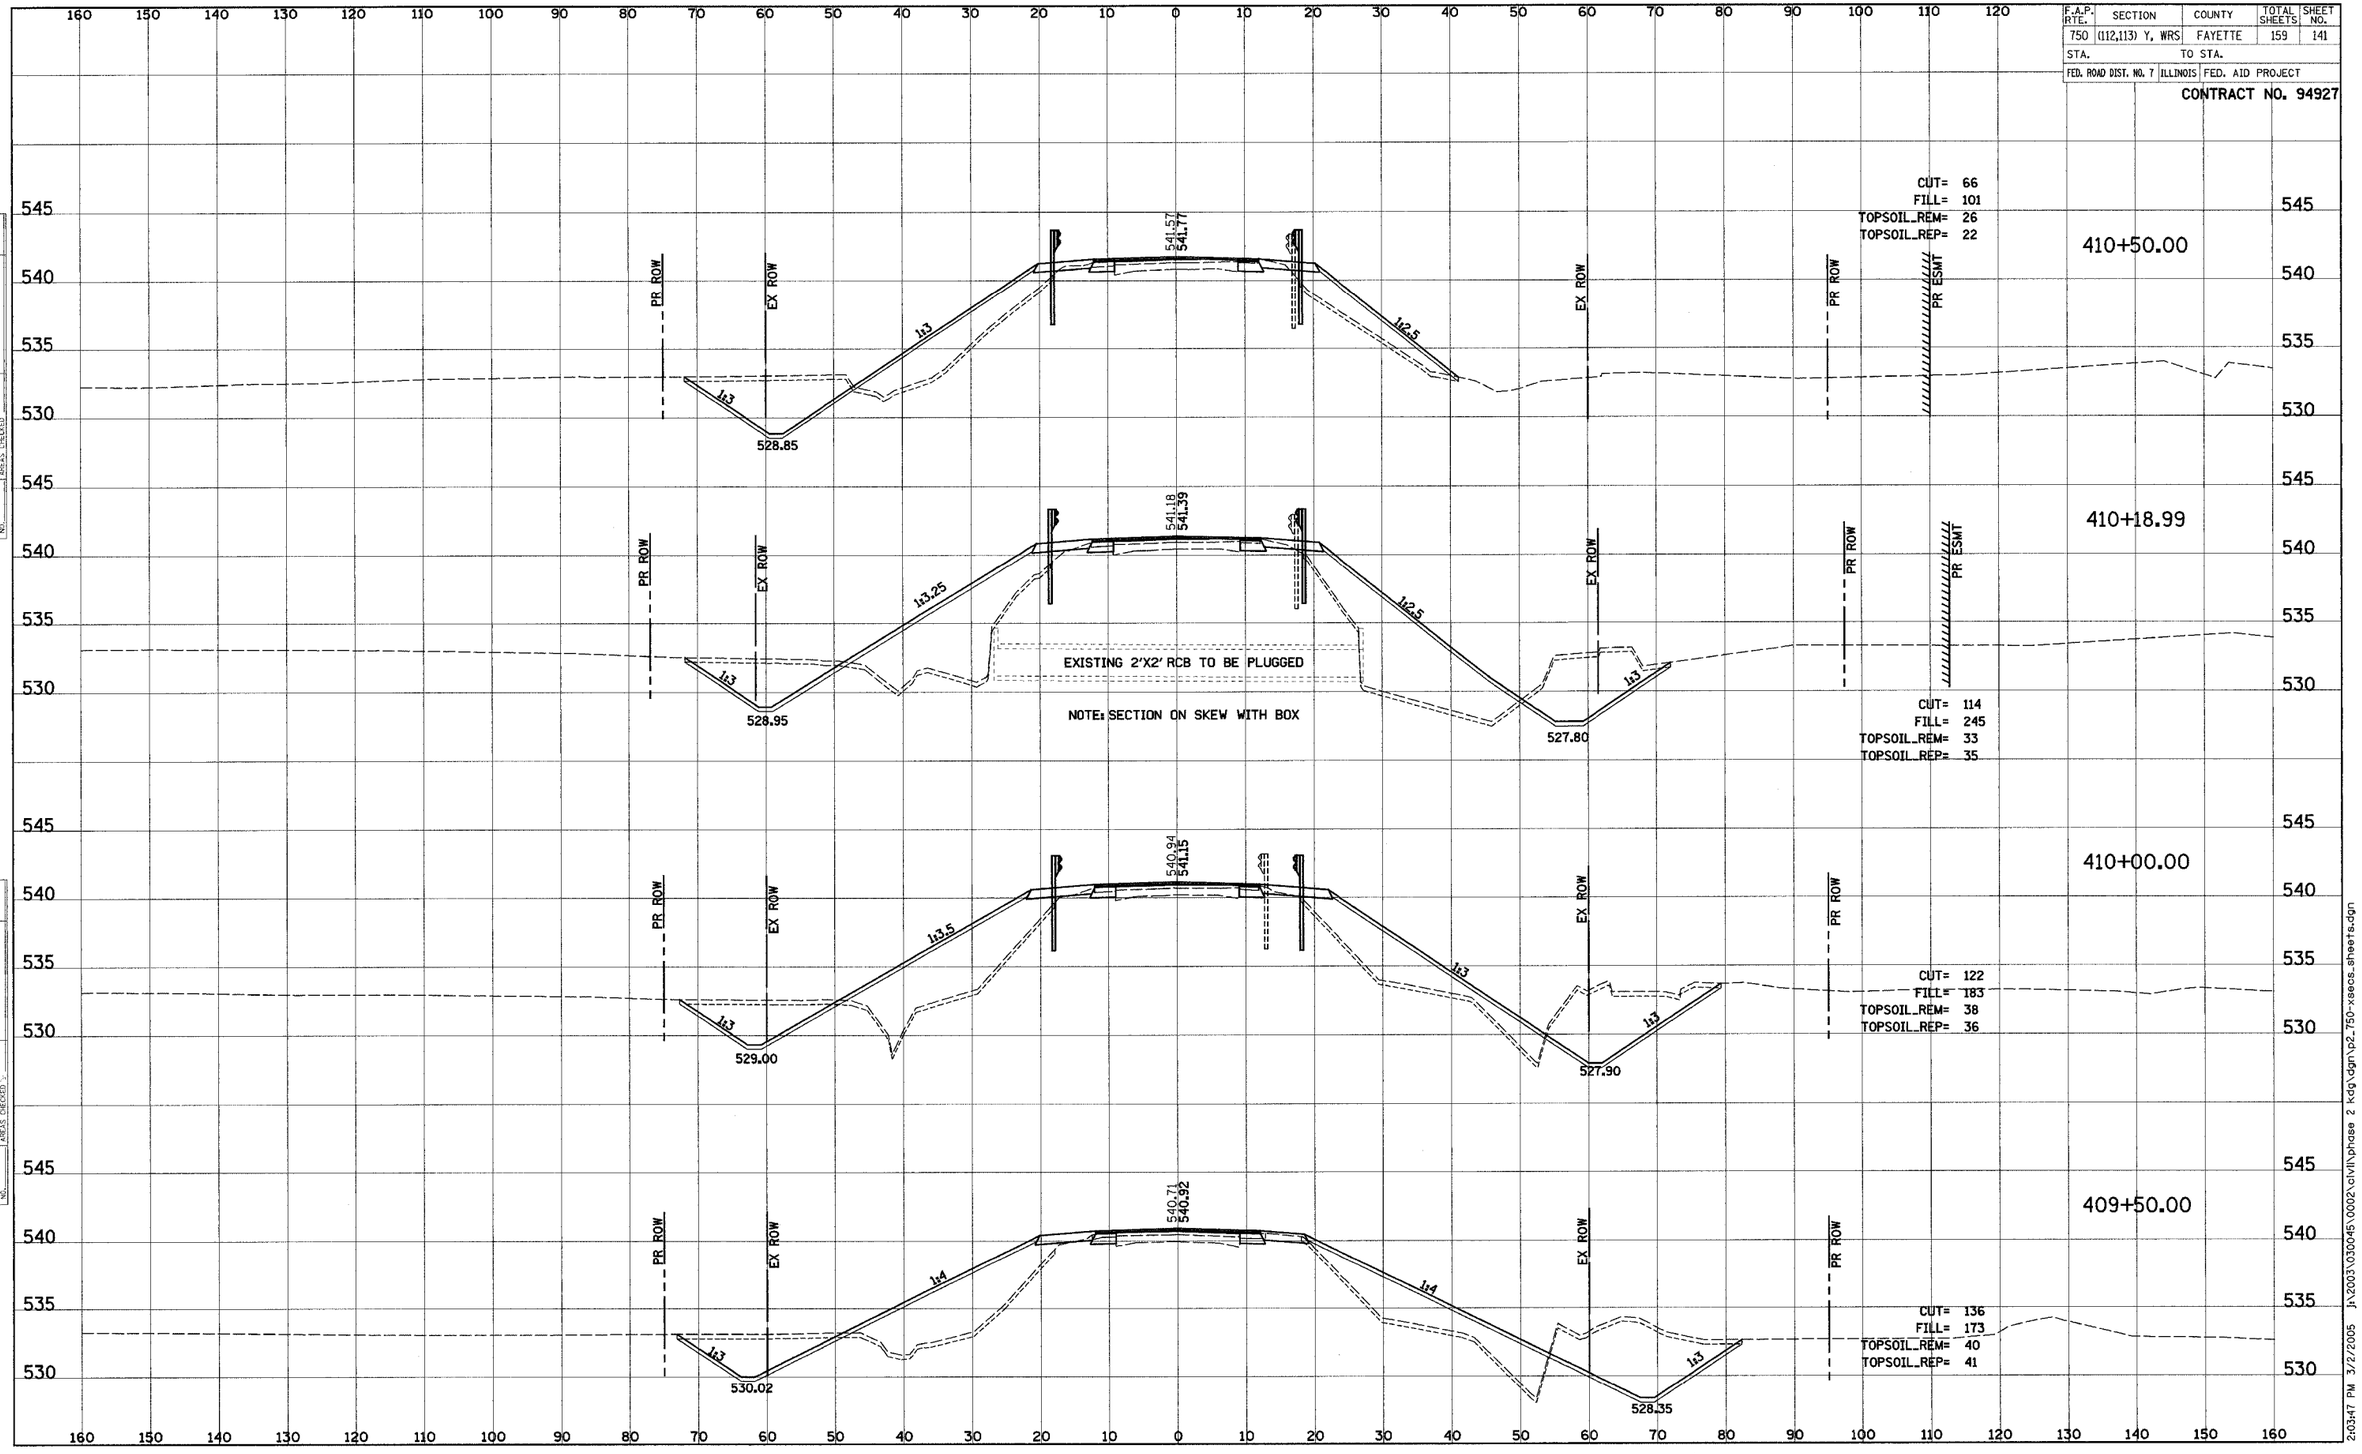

2:03:47 PM 3/2/2005 J:\2003\030045\0002\civil\phase 2 kdg\dgn\p2_750-xsecs_sheets.dgn