FAP RTE.	SECTION	COUNTY	TOTAL SHEETS	SHEET NO.
750	(114) Y,WRS	FAYETTE		18
FED. ROAD DIST. NO. 7	ILLINOIS	FED. AID PROJECT NO.		

CONTRACT NO. 94962

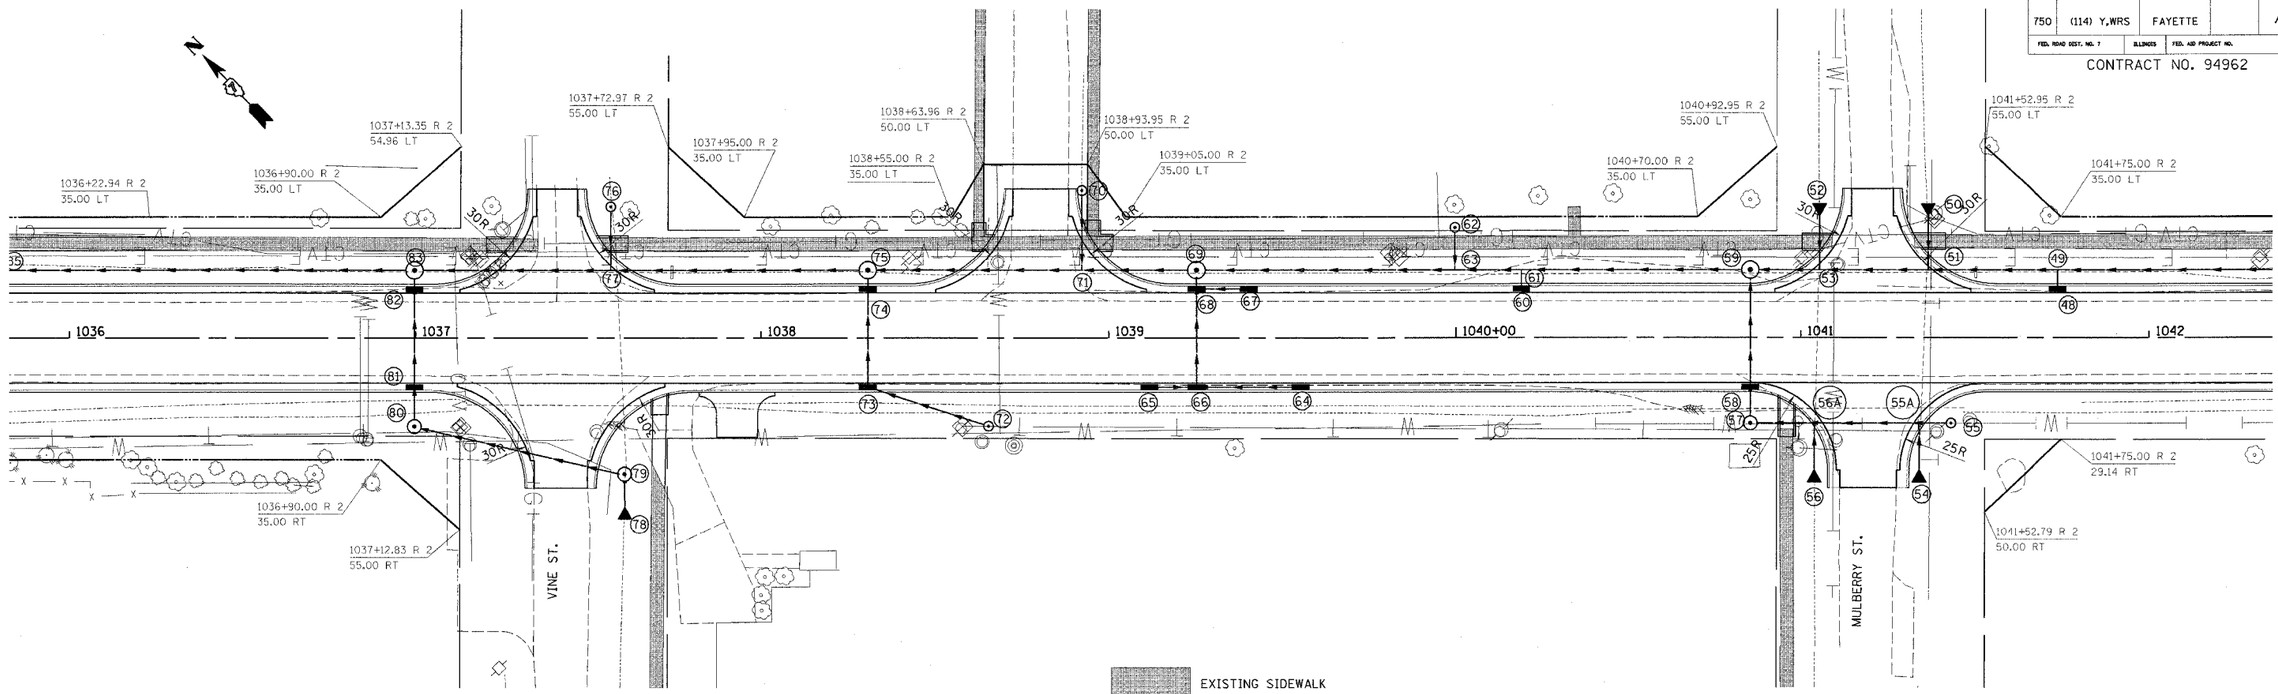

580

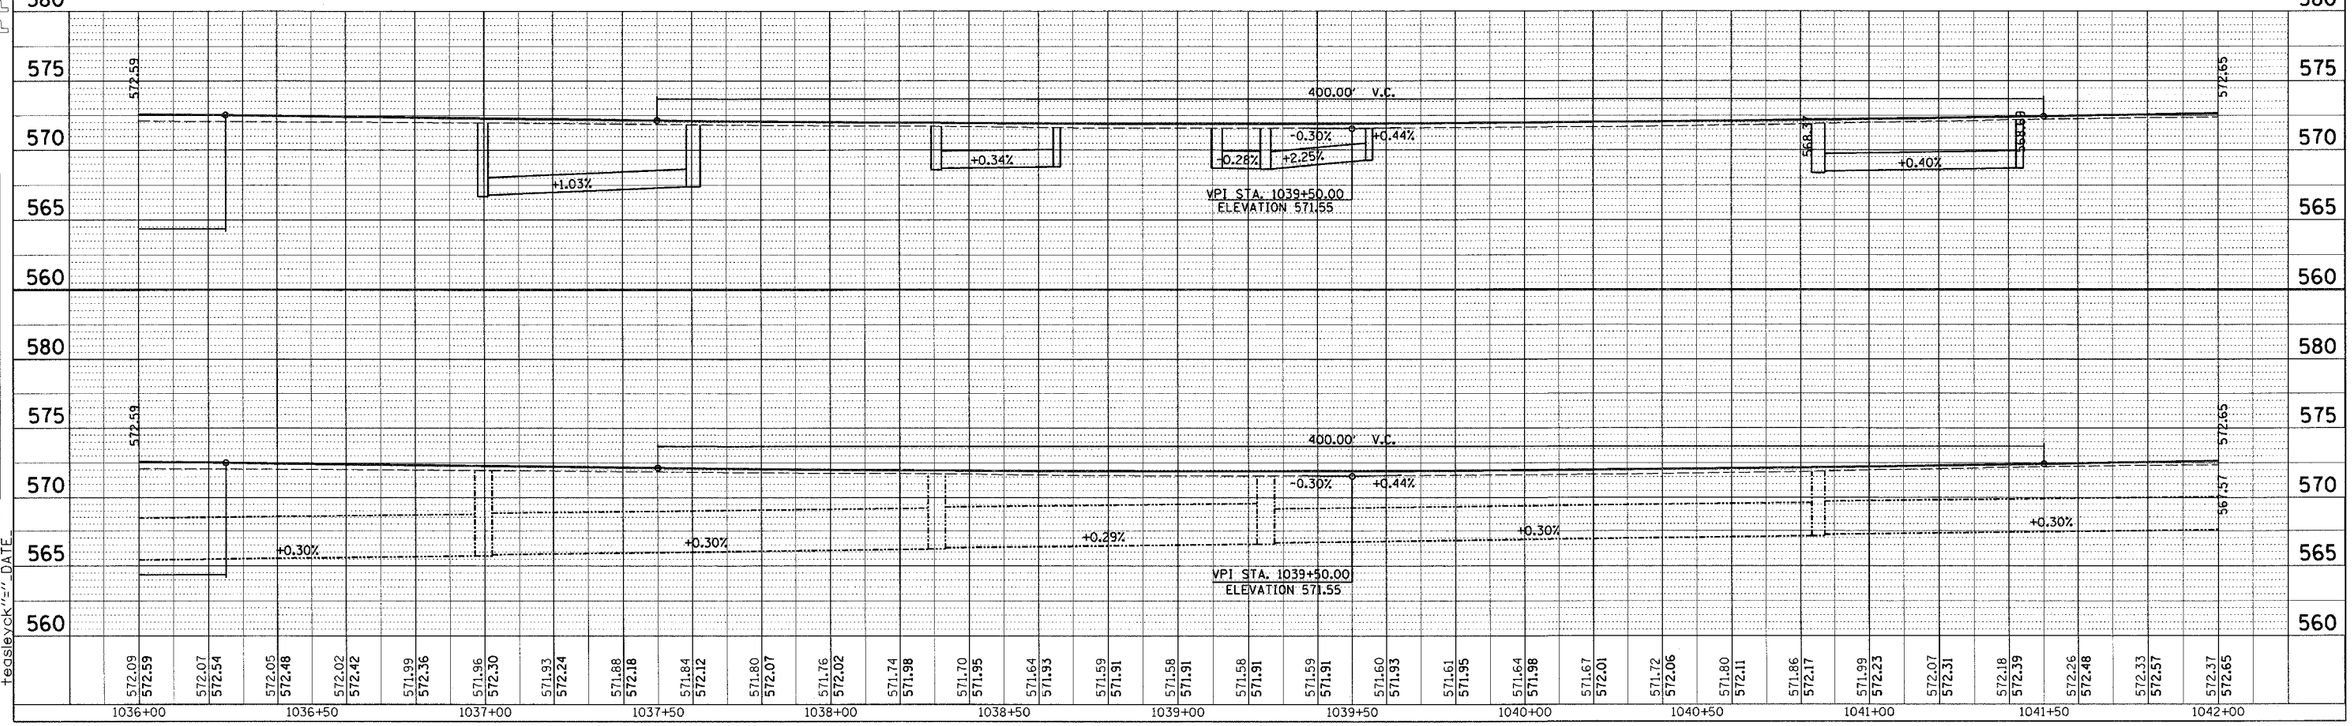

580

$USER$ $DATE$
c:\projects\94962d\d0310 2pa.dgn
REV:
PP4
c:\projects\94962d\d0310 2pa.dgn teasleyck "-" DATE
PLAN