CONTRACT NO. 94962

F.A.P. RTE.	SECTION	COUNTY	TOTAL SHEETS	SHEET NO.
750	(114) Y. WBS	FAYETTE	59	74

STA. 1040+00.00 TO STA. 1039+50.00

FED. ROAD DIST. NO. _ ILLINOIS FED. AID PROJECT

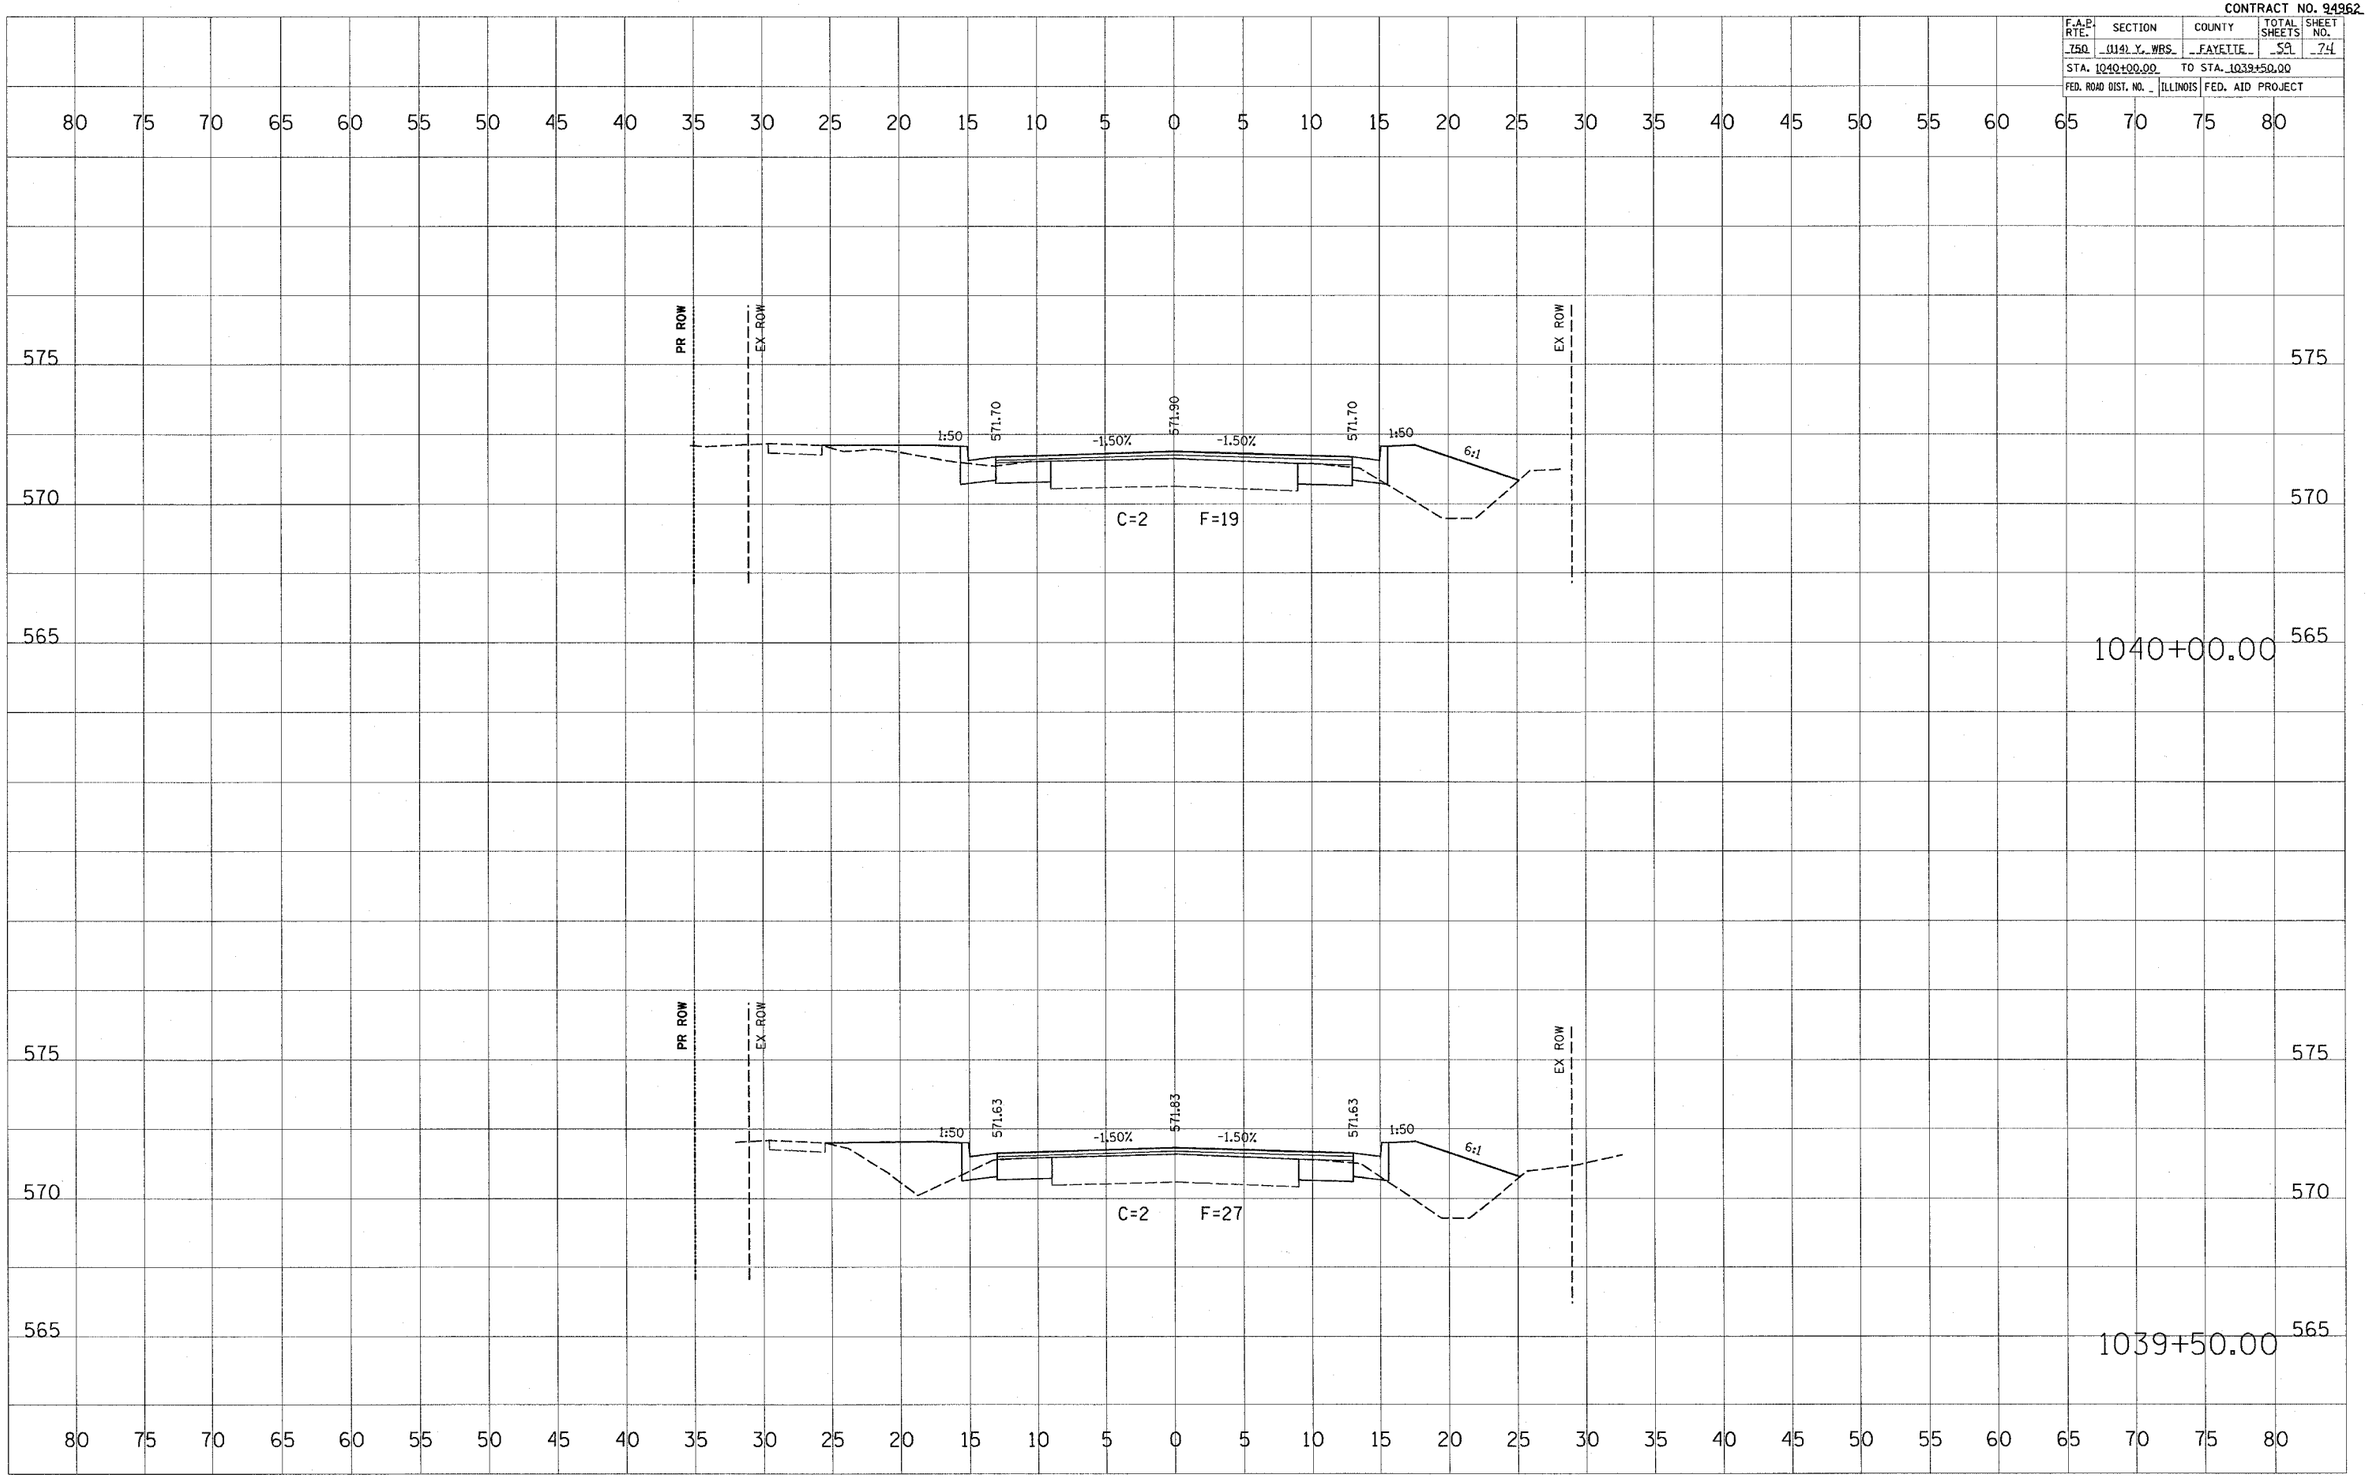

FINAL SURVEY | NOTE BOOK NO. | SURVEYED | PLOTTED | TEMPLATE | AREAS | AREAS CHECKED | BY | DATE

ORIGINAL SURVEY | NOTE BOOK NO. | SURVEYED | PLOTTED | TEMPLATE | AREAS | AREAS CHECKED | BY | DATE

PLOT DATE = 4/4/2005
FILE NAME = $FILEL$
PLOT SCALE = $SCALE$
USER NAME = hemmen_jo