F.A. RTE.	SECTION	COUNTY	TOTAL SHEETS	SHEET NO.
	00-00008-00-BT	ST. CLAIR	37	36

STA. 0+00.00 TO STA.1+50.00

FED. ROAD DIST. NO. | ILLINOIS | FED. AID PROJECT

CONTRACT NO. 97245

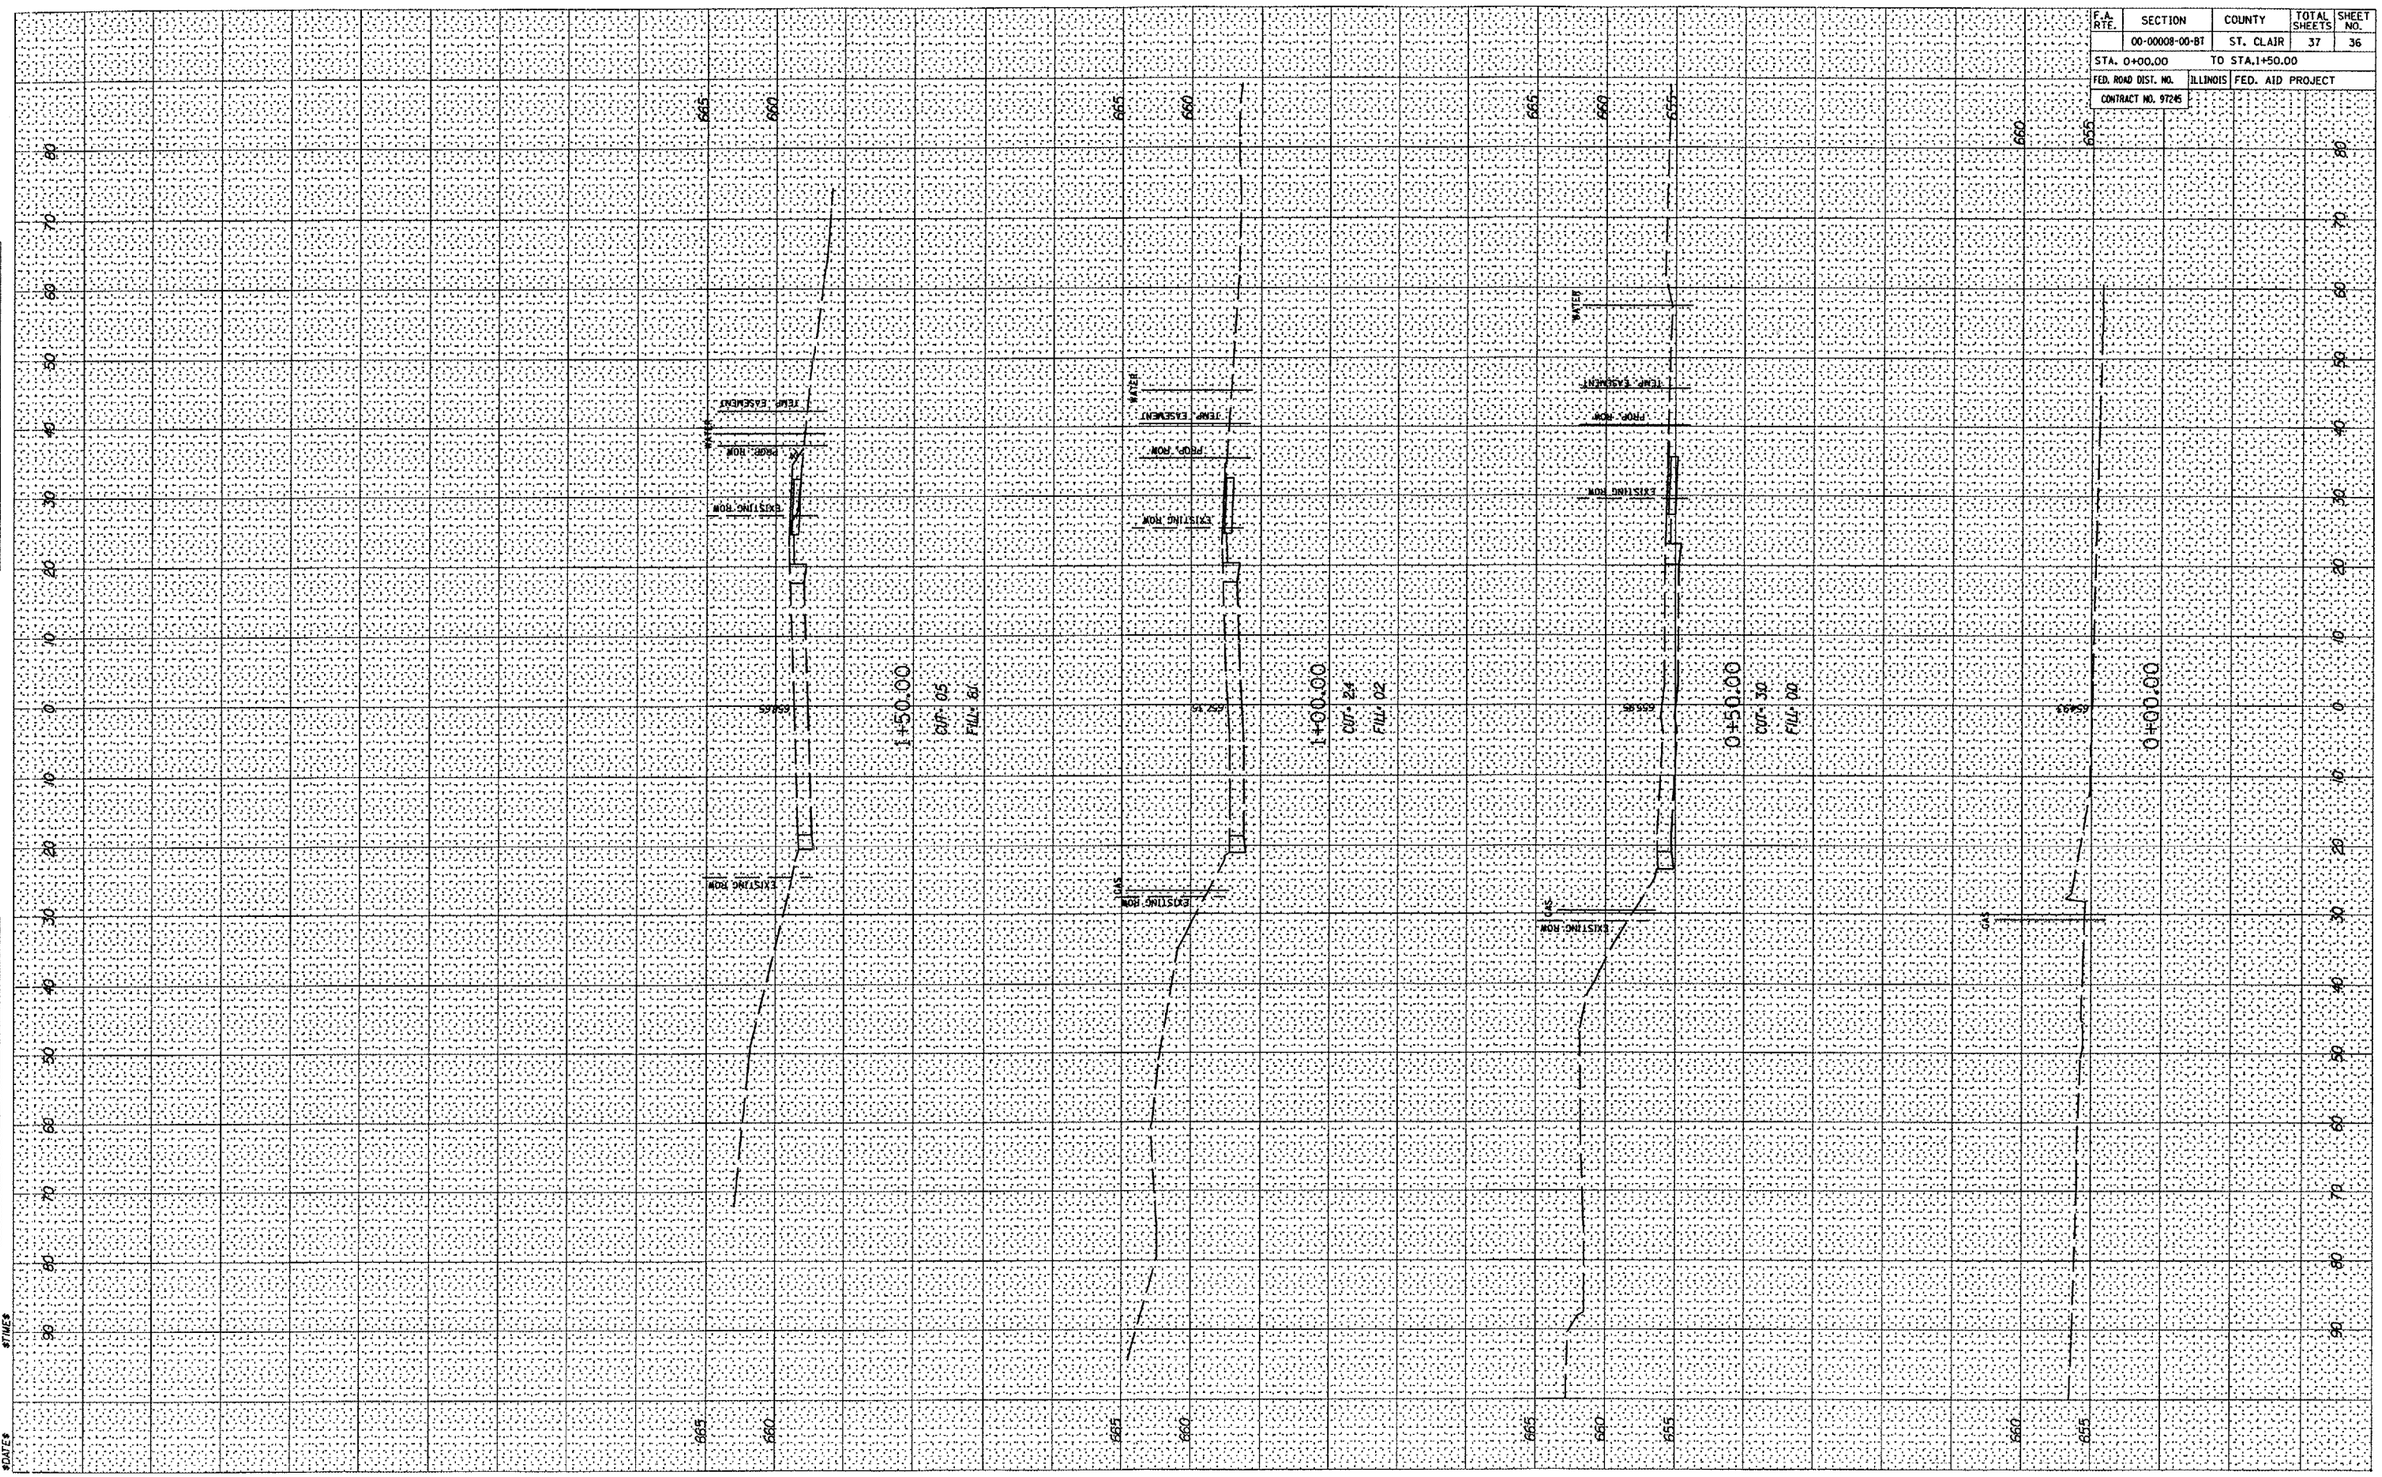

FINAL SURVEY		BY	DATE
	SUBMITTED		
	PLOTTED		
NOTE BOOK	TEMPLATE		
	AREAS		
NO.	AREAS CHECKED		

ORIGINAL SURVEY		BY	DATE
	CORRECTED		
	PLOTTED		
NOTE BOOK	TEMPLATE		
	AREAS		
NO.	AREAS CHECKED		

$TIME$

$FILE$
$DATE$

SEIBERT ROAD