F.A.P RTE.	SECTION	COUNTY	TOTAL SHEETS	SHEET NO.
869	(103)I	SALINE	64	25
STA.		TO STA.		
FED. ROAD DIST. NO.	ILLINOIS	FED. AID PROJECT		

CONTRACT NO. 98896

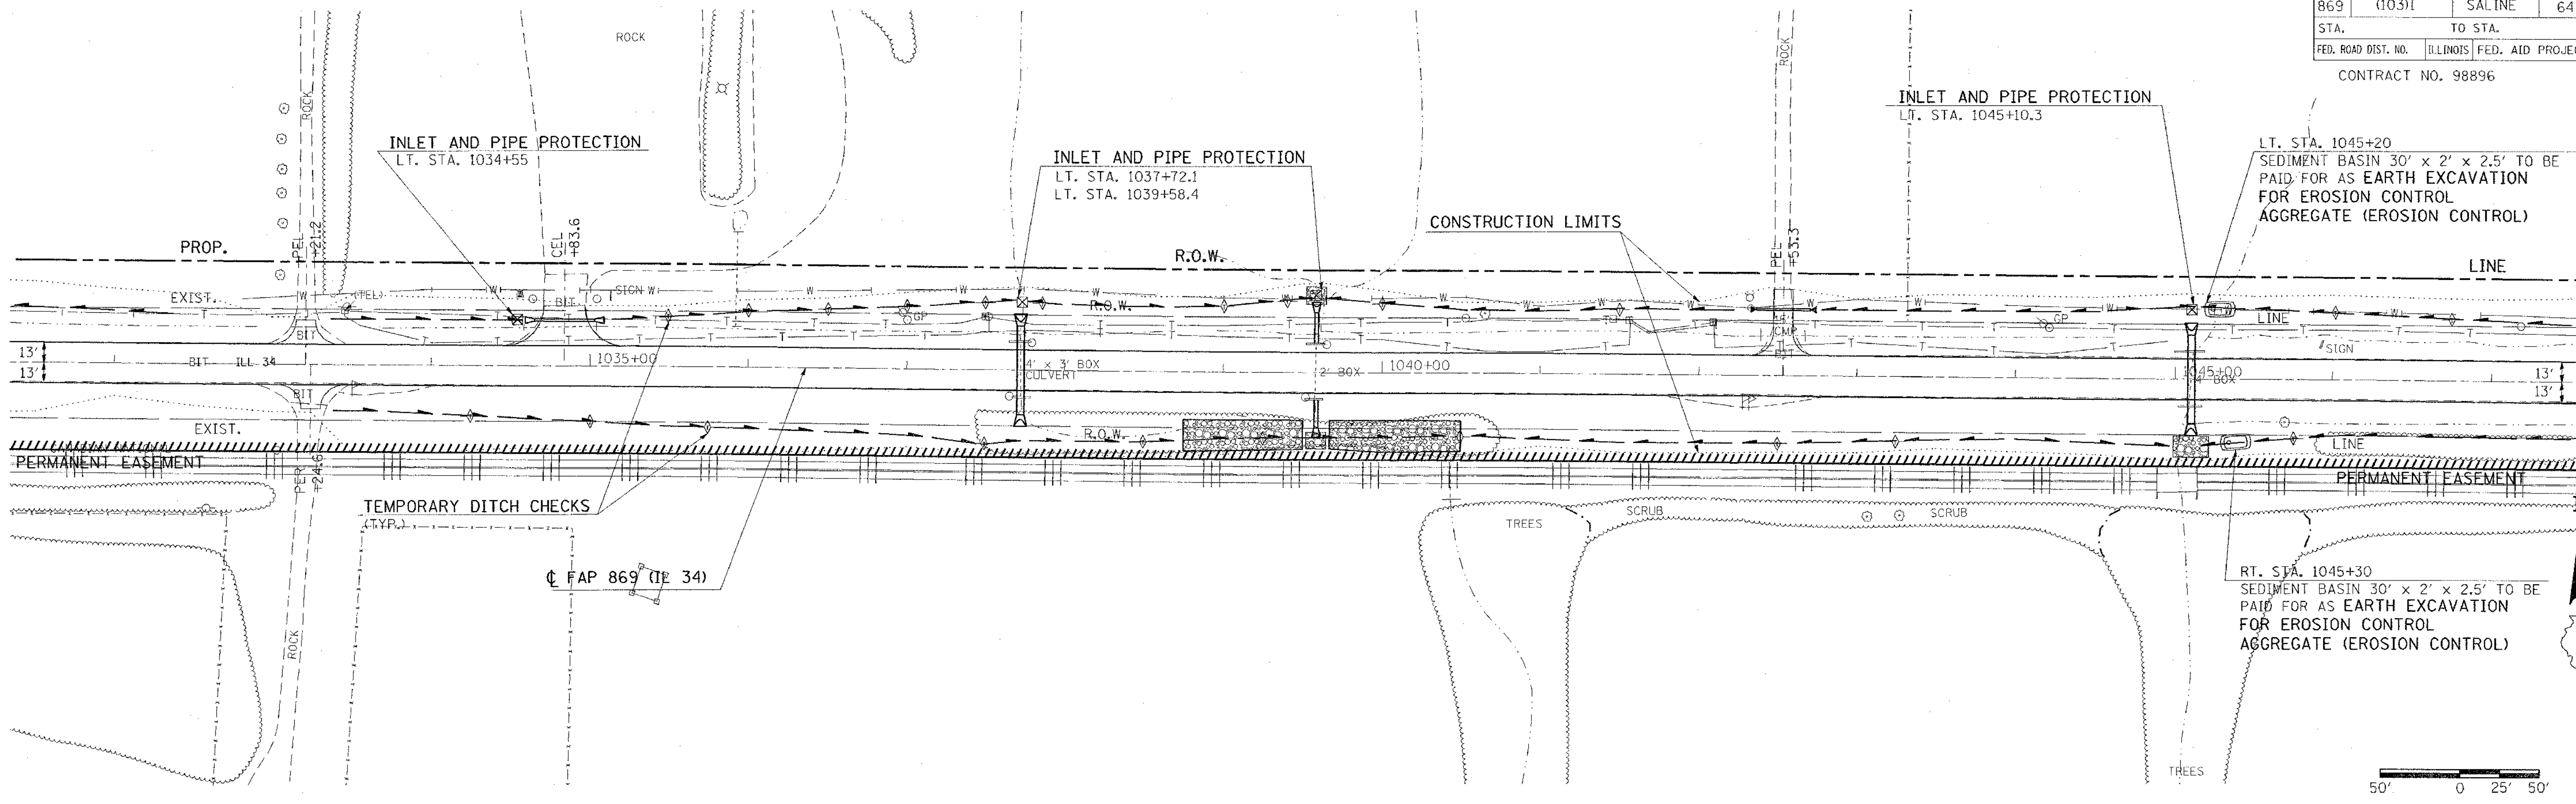

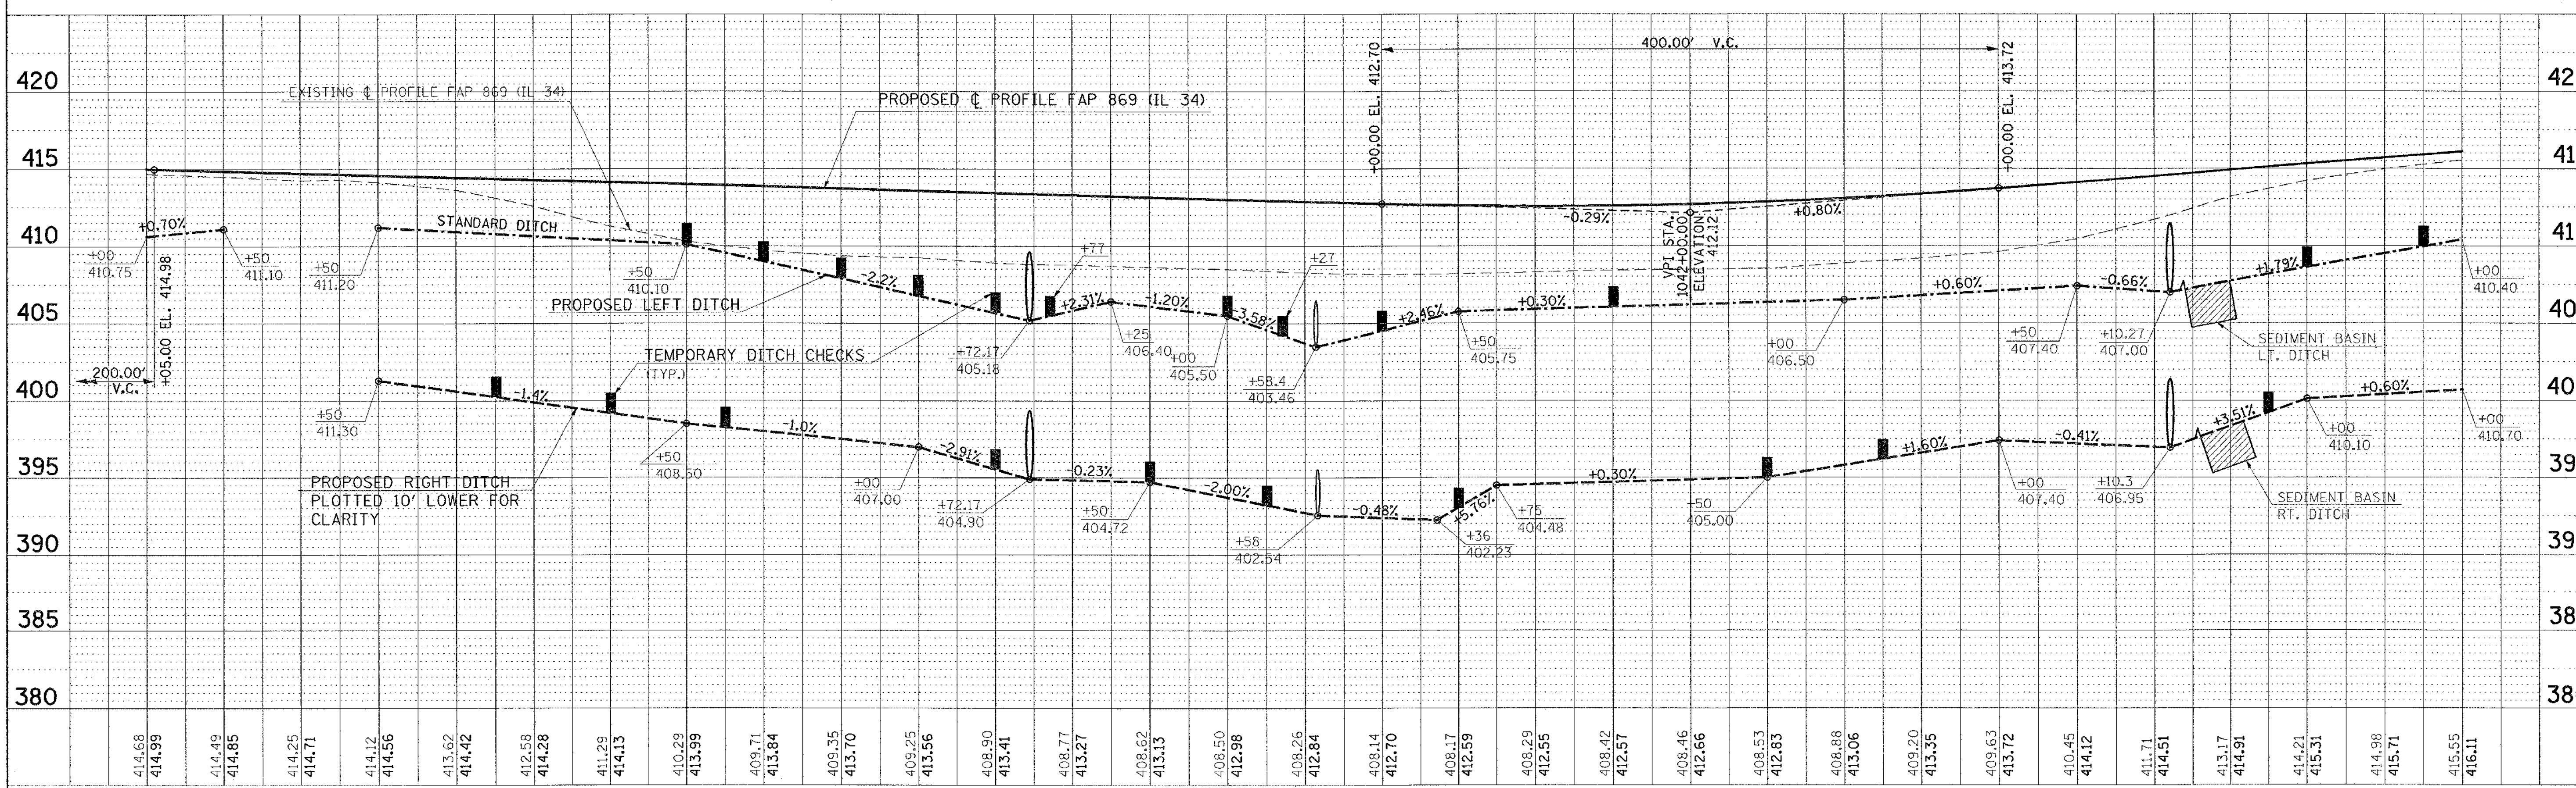

TEMPORARY EROSION CONTROL STA. 1032+00 TO STA. 1047+00

PLAN: SURVEYED, PLOTTED, ALIGNMENT CHECKED, RT. OF WAY CHECKED, CADD FILE NAME; NOTE BOOK NO.; BY; DATE

PROFILE: SURVEYED, PLOTTED, GRADES CHECKED, B.M. NOTED, STRUCTURE NOTATN'S CHK'D; NOTE BOOK NO.; BY; DATE

Friday January 21, 2005 @ 2:22:40 PM
c:\projects\d903502\d903502p2.dgn LV=2-21,23-49,51-61,63
34mln2 c:\projects\d903502\d903502es.dgn LV=2-35,37-63