F.A. RTE.	SECTION	COUNTY	TOTAL SHEETS	SHEET NO.
869	(103)I	Saline	64	44
STA.		TO STA.		
FED. ROAD DIST. NO.	ILLINOIS	FED. AID PROJECT		

CONTRACT NO. 98896

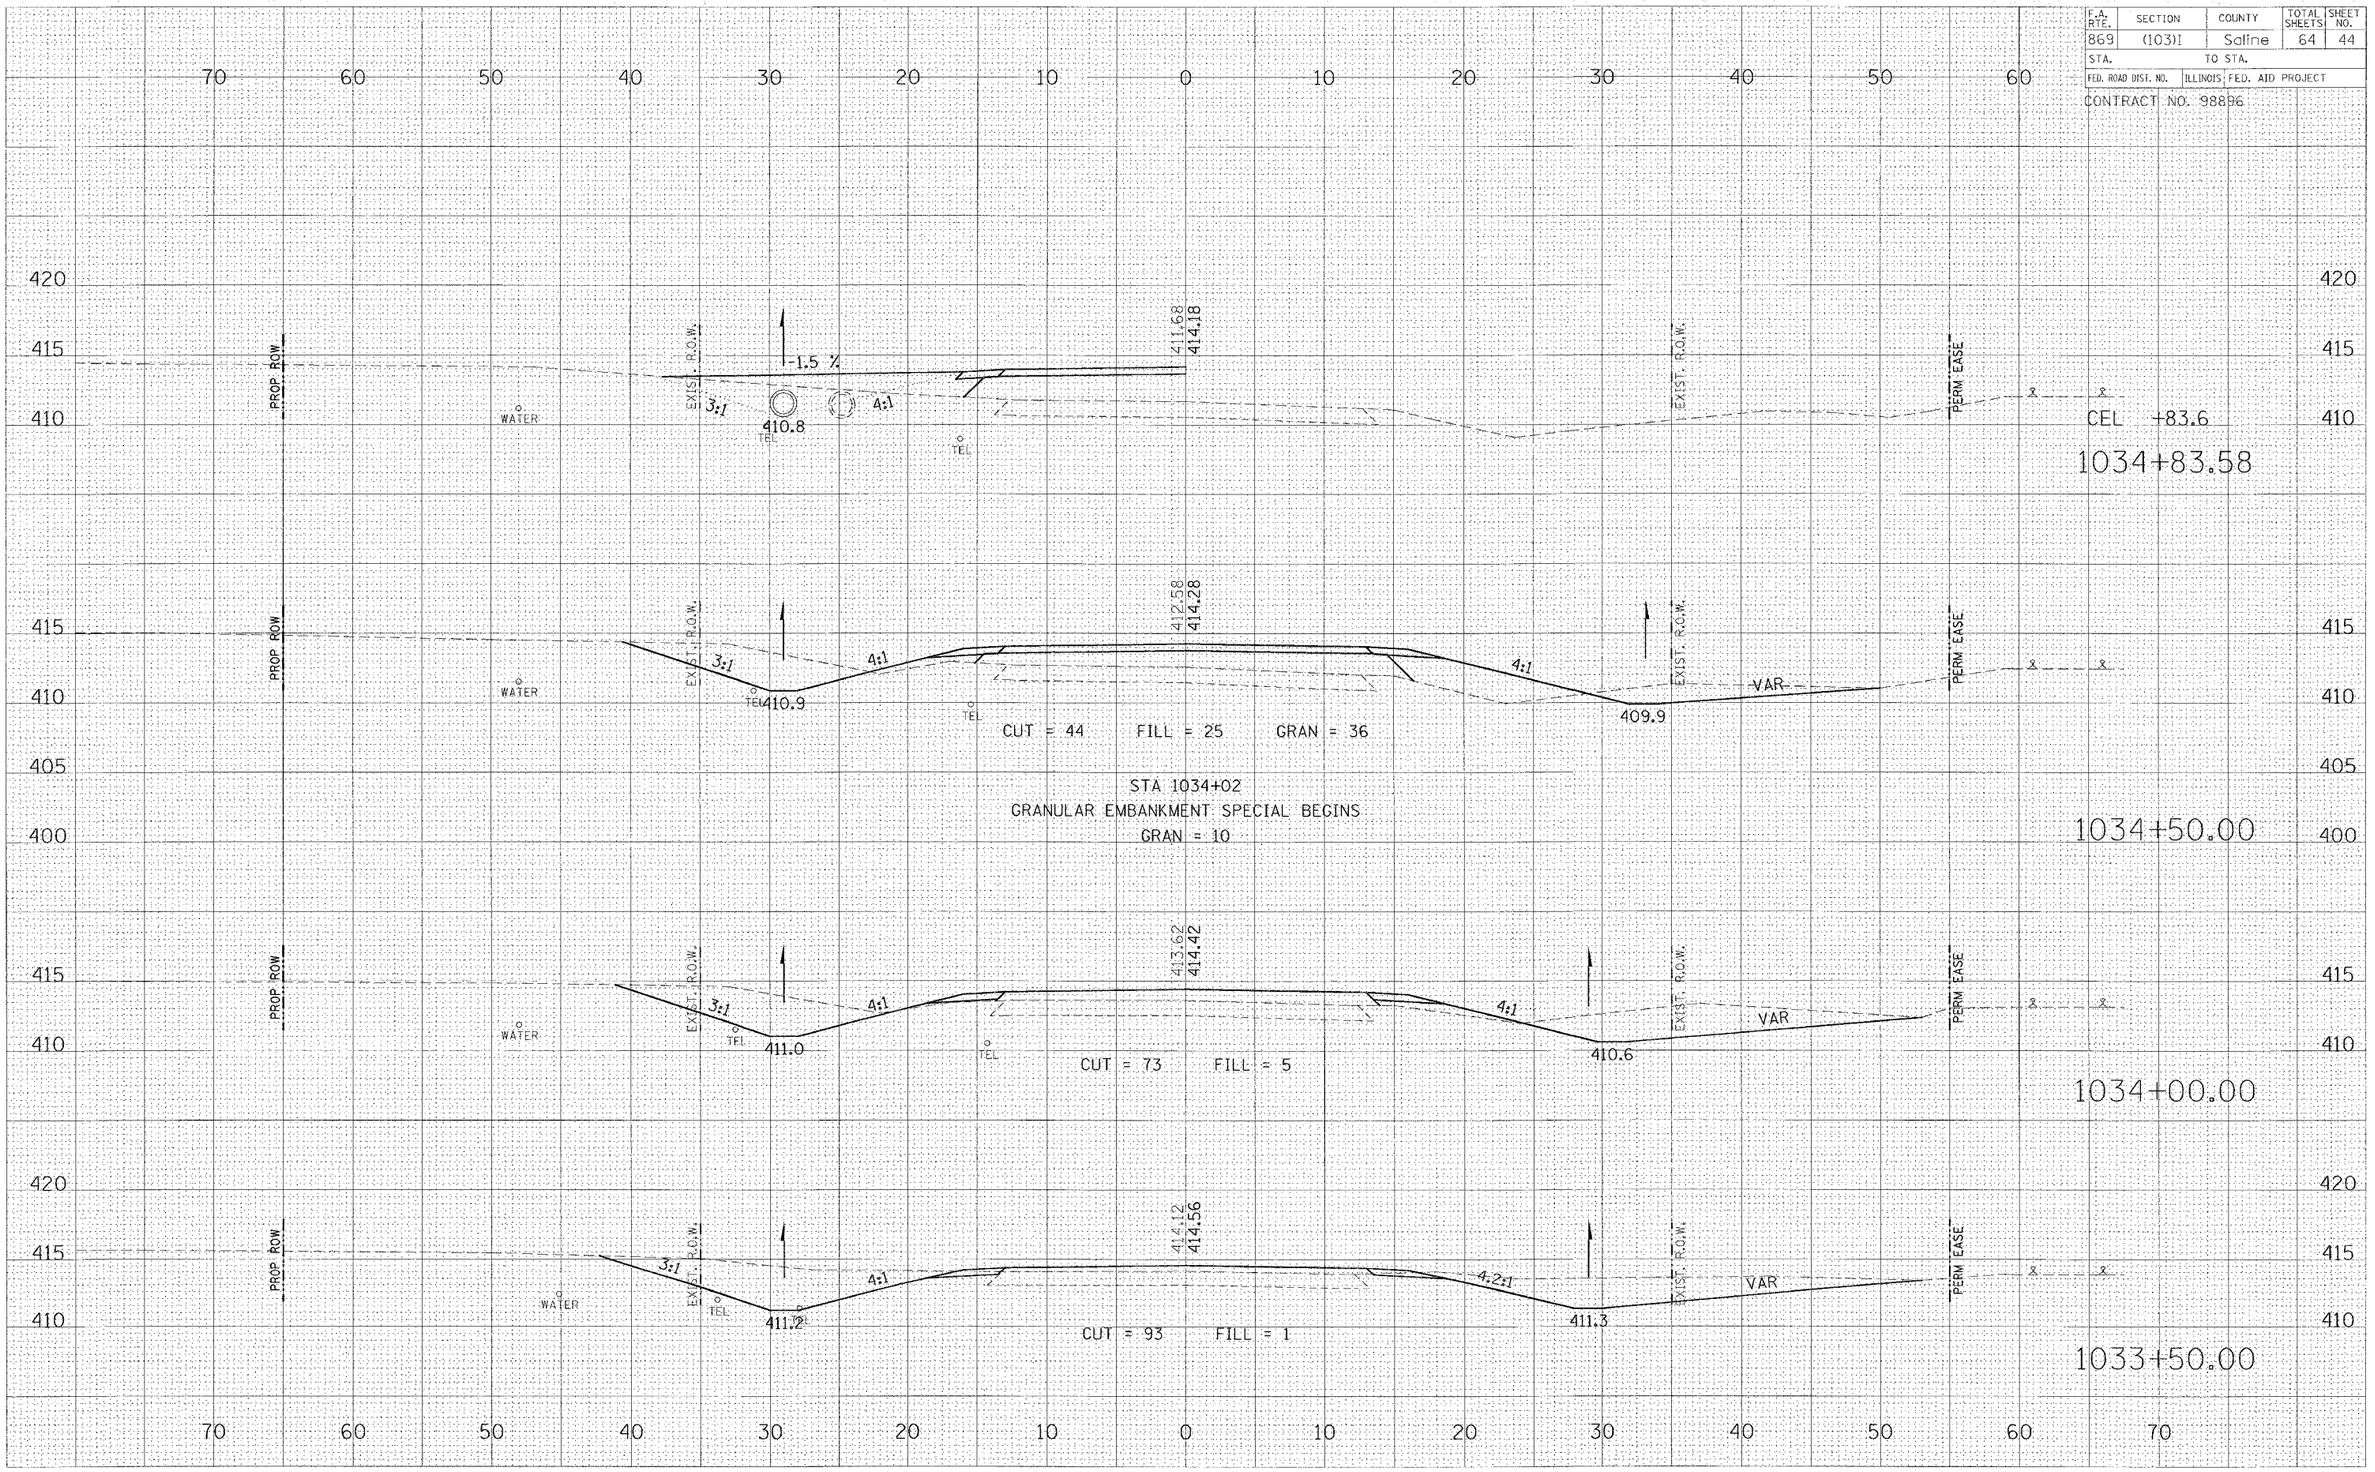

STA 1033+50 TO STA 1034+83.58 - IL 34

FINAL SURVEY NOTE BOOK — SURVEYED — PLOTTED — TRACINGS — AREAS — AREAS CHECKED — BY — DATE — NO.

ORIGINAL SURVEY NOTE BOOK — SURVEYED — PLOTTED — TRACINGS — AREAS — AREAS CHECKED — BY — DATE — NO.

Friday January 21, 2005