MAY 27, 2005 1:28 PM BAK
E:\AIRPORTS\LOGAN\813-05APN\AIRPORT\SHEETS\R-312XS.DWG - Model

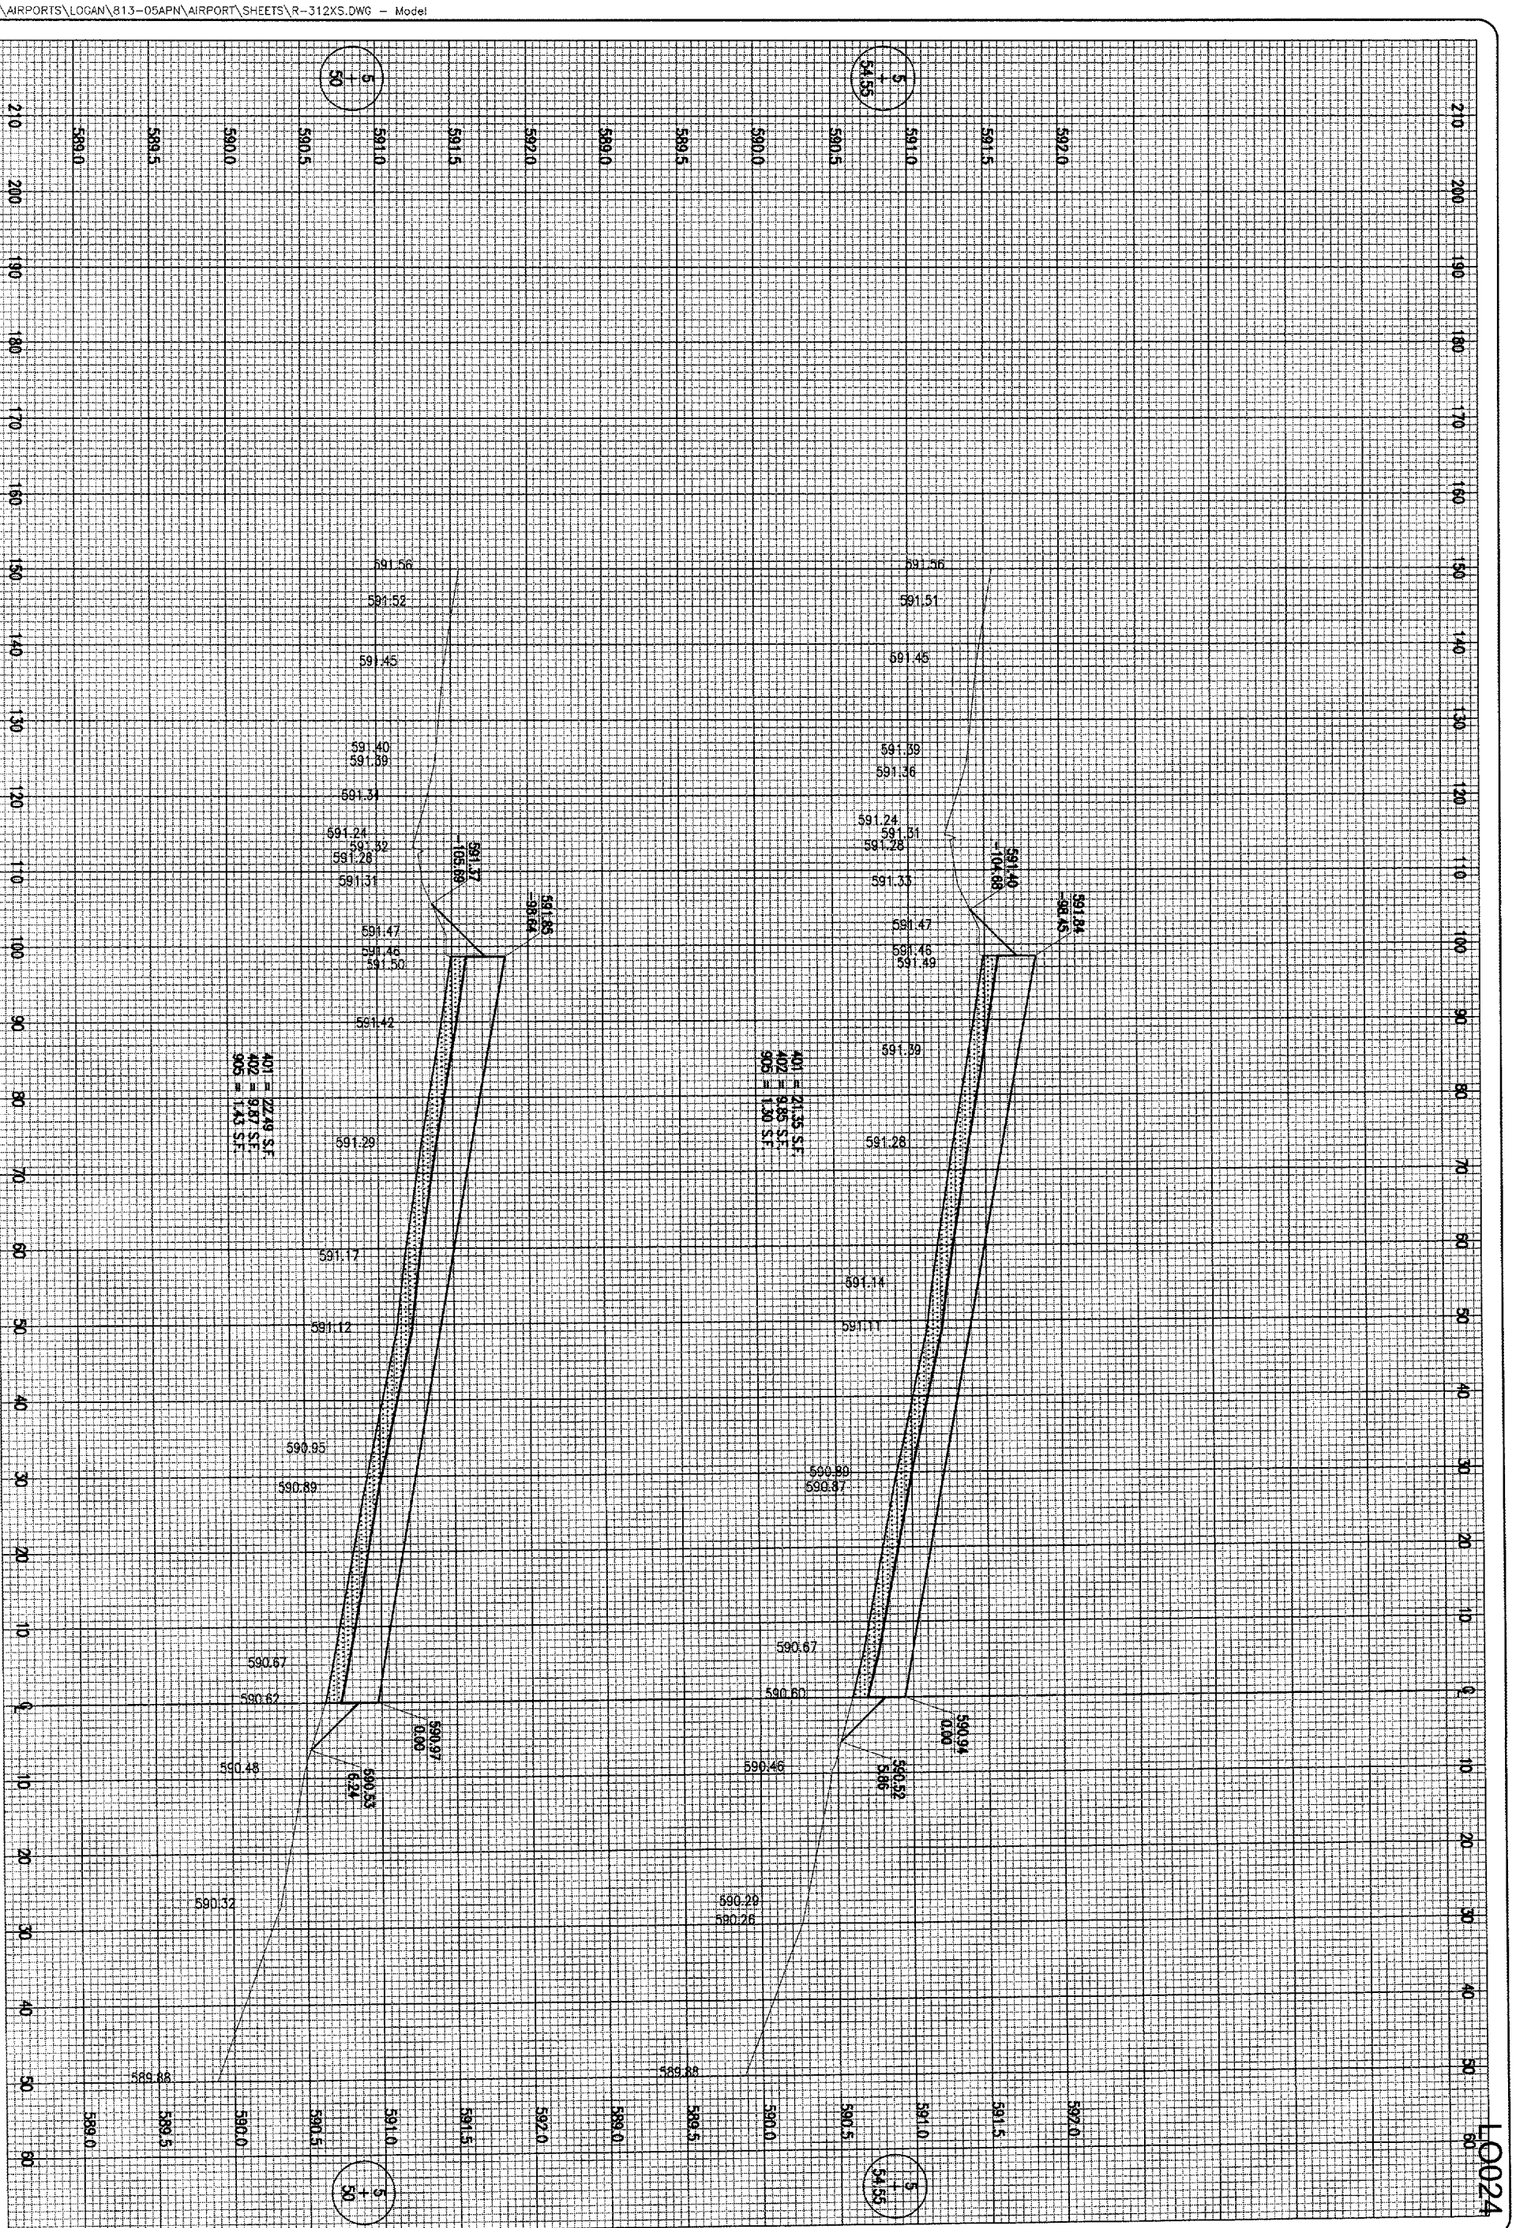

24 of 28 sheets

24

REHABILITATE THE G.A. APRON

PROPOSED CROSS-SECTIONS FOR G.A. APRON STA. 5+50 TO STA. 5+54.55

HANSON

Hanson Professional Services Inc.
1525 South Sixth Street
Springfield, Illinois 62703-2886
Offices Nationwide

HPI Project No. 813-05APND 0800
Filename R-312XS.DWG
Scale H. 1"=10' V. 1"=0.5'
Date 01/25/05

LAYOUT	BKB	01/21/05
DRAWN	MDR	01/25/05
REVIEWED	CAH	03/18/05

LOGAN COUNTY AIRPORT
LINCOLN, ILLINOIS

IL. PROJ.: AAA-3430 A.I.P. PROJ.: 3-17-0062-B12

DATE	REVISION	BY