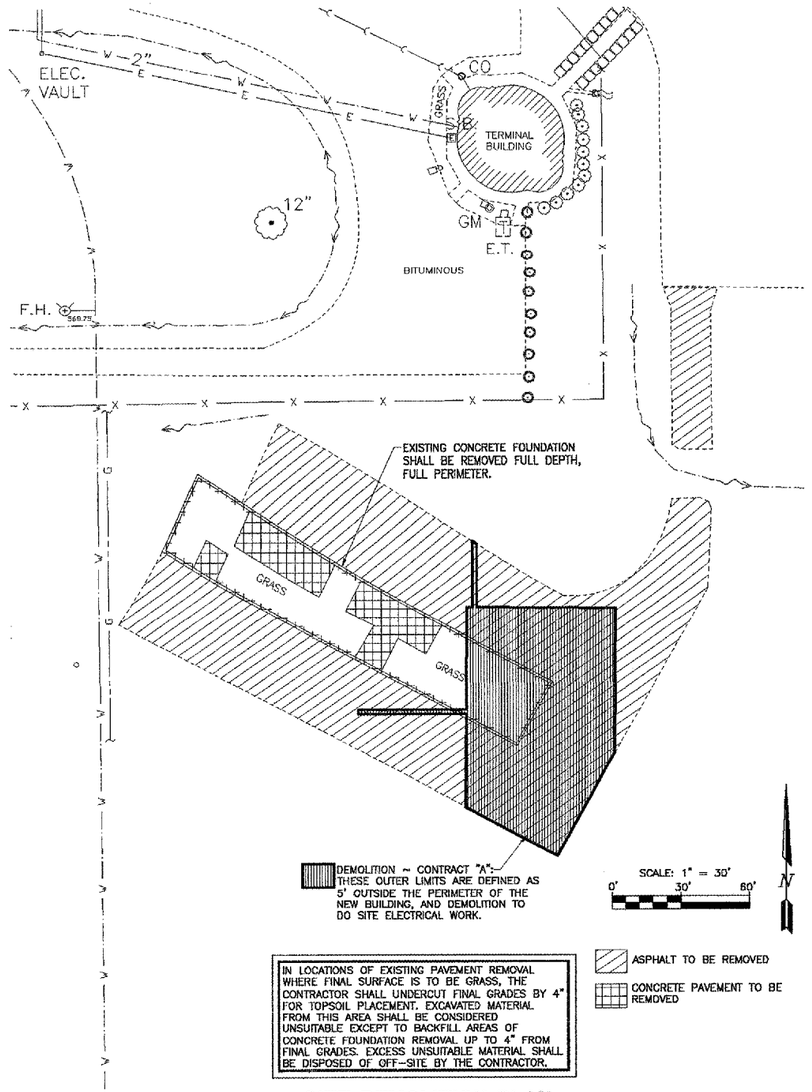

SITE DEMOLITION PLAN

LEGEND

W.V.	EXISTING WATER VALVE	T.P.	EXISTING TELEPHONE POLE
W.M.	EXISTING WATER METER	T.PED.	EXISTING TELEPHONE PEDESTAL
F.H.	EXISTING FIRE HYDRANT	12"	EXISTING TREE
Y.H.	EXISTING YARD HYDRANT	X	EXISTING FENCE
W	EXISTING WATER LINE	I.P.	IRON PIN
G.REG	EXISTING GAS REGULATOR		EXISTING STORM INLET
GV	EXISTING GAS VALVE		EXISTING MANHOLE
GM	EXISTING GAS METER	CO	EXISTING CLEAN OUT
G	EXISTING GAS LINE	SS	EXISTING STORM SEWER
P.P.	EXISTING POWER POLE		EXISTING SURFACE DRAINAGE
L.P.	EXISTING LIGHT POLE	SAN	EXISTING SANITARY SEWER
S.B.	EXISTING ELECTRIC SPLICE BOX	591.52	EXISTING SPOT ELEVATION
E.T.	EXISTING ELECTRIC TRANSFORMER	YH	NEW YARD HYDRANT
E.M.	EXISTING ELECTRIC METER	W	NEW WATER LINE
OHE	EXISTING OVERHEAD ELECTRIC LINE		NEW SURFACE DRAINAGE
	EXISTING SIGN	P.B.	NEW PIPE BOLLARD

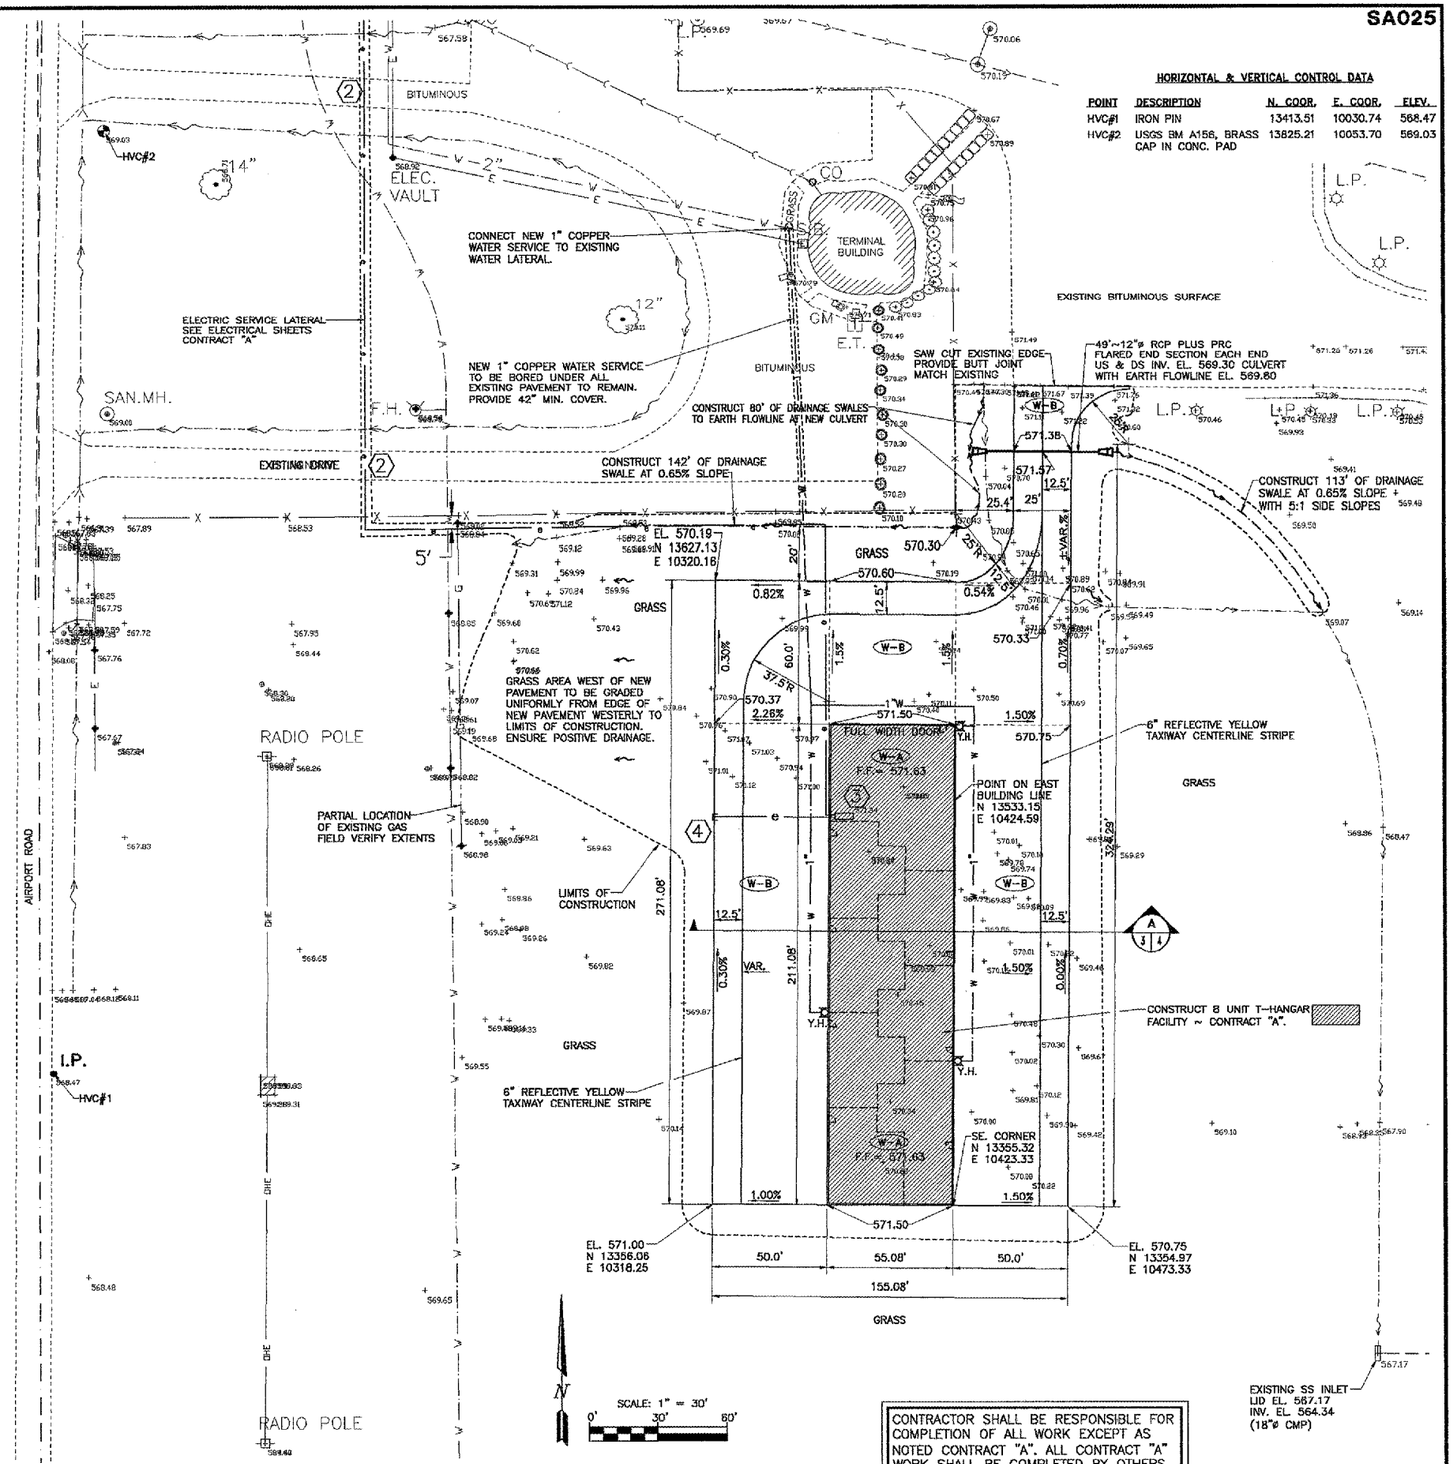

SITE PLAN

CONTRACTOR SHALL BE RESPONSIBLE FOR COMPLETION OF ALL WORK EXCEPT AS NOTED CONTRACT "A". ALL CONTRACT "A" WORK SHALL BE COMPLETED BY OTHERS.

ILLINOIS PROJECT: SLO-3484
AIP PROJECT NO: 3-17-0089-B9

STS CONSULTANTS
2524 South Broadway
Salem, Illinois 62881
PH(618)548-3500
FAX(618)548-3246
IL Design Firm Registration No. 184-001516

SITE WORK FOR T-HANGAR
SALEM LECKRONE AIRPORT
SALEM, ILLINOIS

SITE LAYOUT AND DEMOLITION PLAN

SURVEY	JAS	CHECKED	
DESIGN	MRQ	APPROVED	
DRAWN	JMW/JSD	DATE	05/13/05
		REVISED	
		JOB NO.	SAR0015-30189

SHEET C3 OF

L:\SAR0015\dwg\SITEWORK\C3-HANGAR-B 05/17/05

L:\SAR0015-30189\dwg\SITEWORK\C3-HANGAR-B.dwg, 5/18/2005 4:57:34 PM