WA055

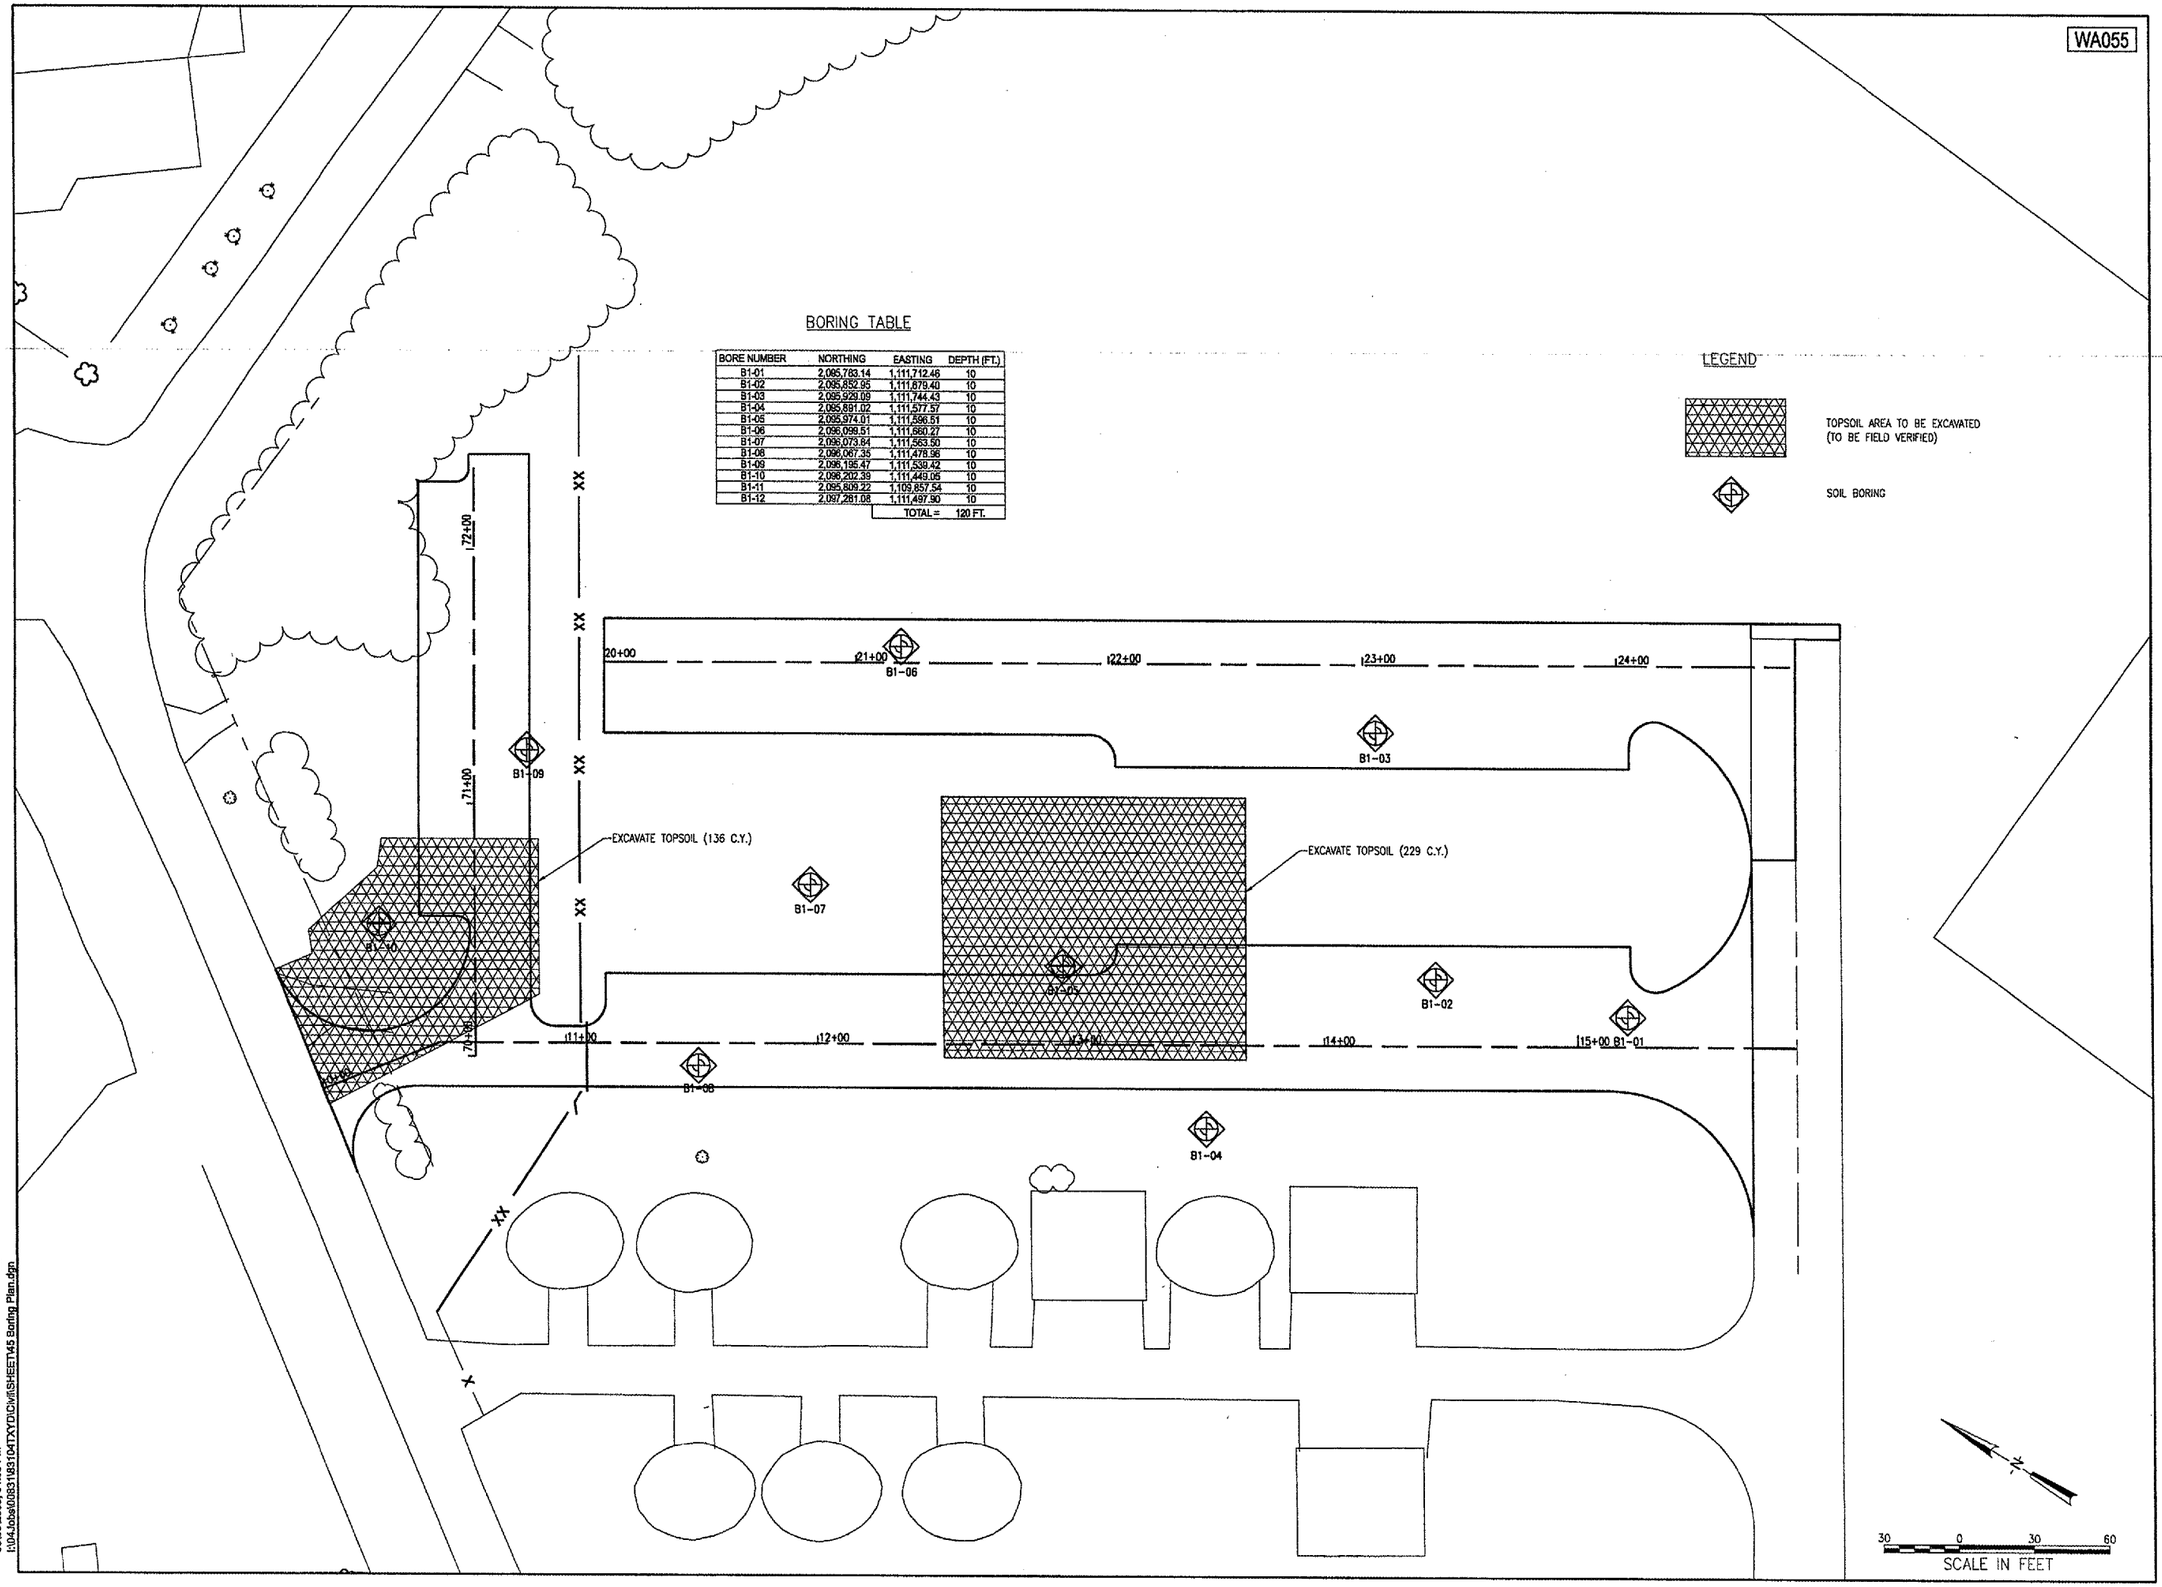

BORING TABLE

BORE NUMBER	NORTHING	EASTING	DEPTH (FT.)
B1-01	2,095,783.14	1,111,712.46	10
B1-02	2,095,852.95	1,111,679.40	10
B1-03	2,095,929.09	1,111,744.43	10
B1-04	2,095,891.02	1,111,577.57	10
B1-05	2,095,974.01	1,111,596.51	10
B1-06	2,096,099.51	1,111,560.27	10
B1-07	2,096,073.84	1,111,563.50	10
B1-08	2,096,067.35	1,111,478.96	10
B1-09	2,096,195.47	1,111,539.42	10
B1-10	2,096,202.39	1,111,449.05	10
B1-11	2,095,809.22	1,109,857.54	10
B1-12	2,097,261.08	1,111,497.90	10
		TOTAL =	120 FT.

LEGEND

TOPSOIL AREA TO BE EXCAVATED (TO BE FIELD VERIFIED)

SOIL BORING

HANSON

HANSON PROFESSIONAL SERVICES INC.

815 Commerce Drive, Suite 200
Oak Brook, Illinois 60523
Telephone: 630.990.3800
Fax: 630.990.3801

Waukegan Regional Airport
Waukegan Regional Port District

3580 North McAree Road
Waukegan, Illinois 60087
Phone: 847.244.0055
Fax: 847.244.3813

REPAIR SELECTED PAVEMENT AREAS, REHABILITATE HANGAR TAXILANES AND SERVICE ROAD, AND CONSTRUCT NEW HANGAR PAVEMENTS

A.I.P. PROJ.: 3-17-0105-B30
IL. PROJ.: UGN-3449

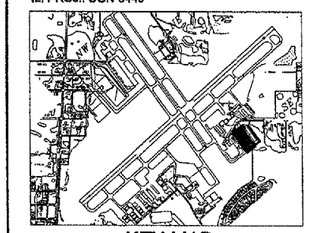

KEY MAP

No.	Drawing Issue Description	Date	By

Date
MAY 06, 2005

Sheet Title

BORING LOCATION PLAN

831-04TXYD	Project Number
AAP 02/28/05	Layout By Date
AAP 02/28/05	Designed By Date
TMM 05/05/05	Reviewed By Date
AAP	Drawn By

Sheet No. 45

05/06/2005, 04:05 PM
I:\04Jobs\00831\83104TXYD\Civil\SHEET145 Boring Plan.dgn
klk